



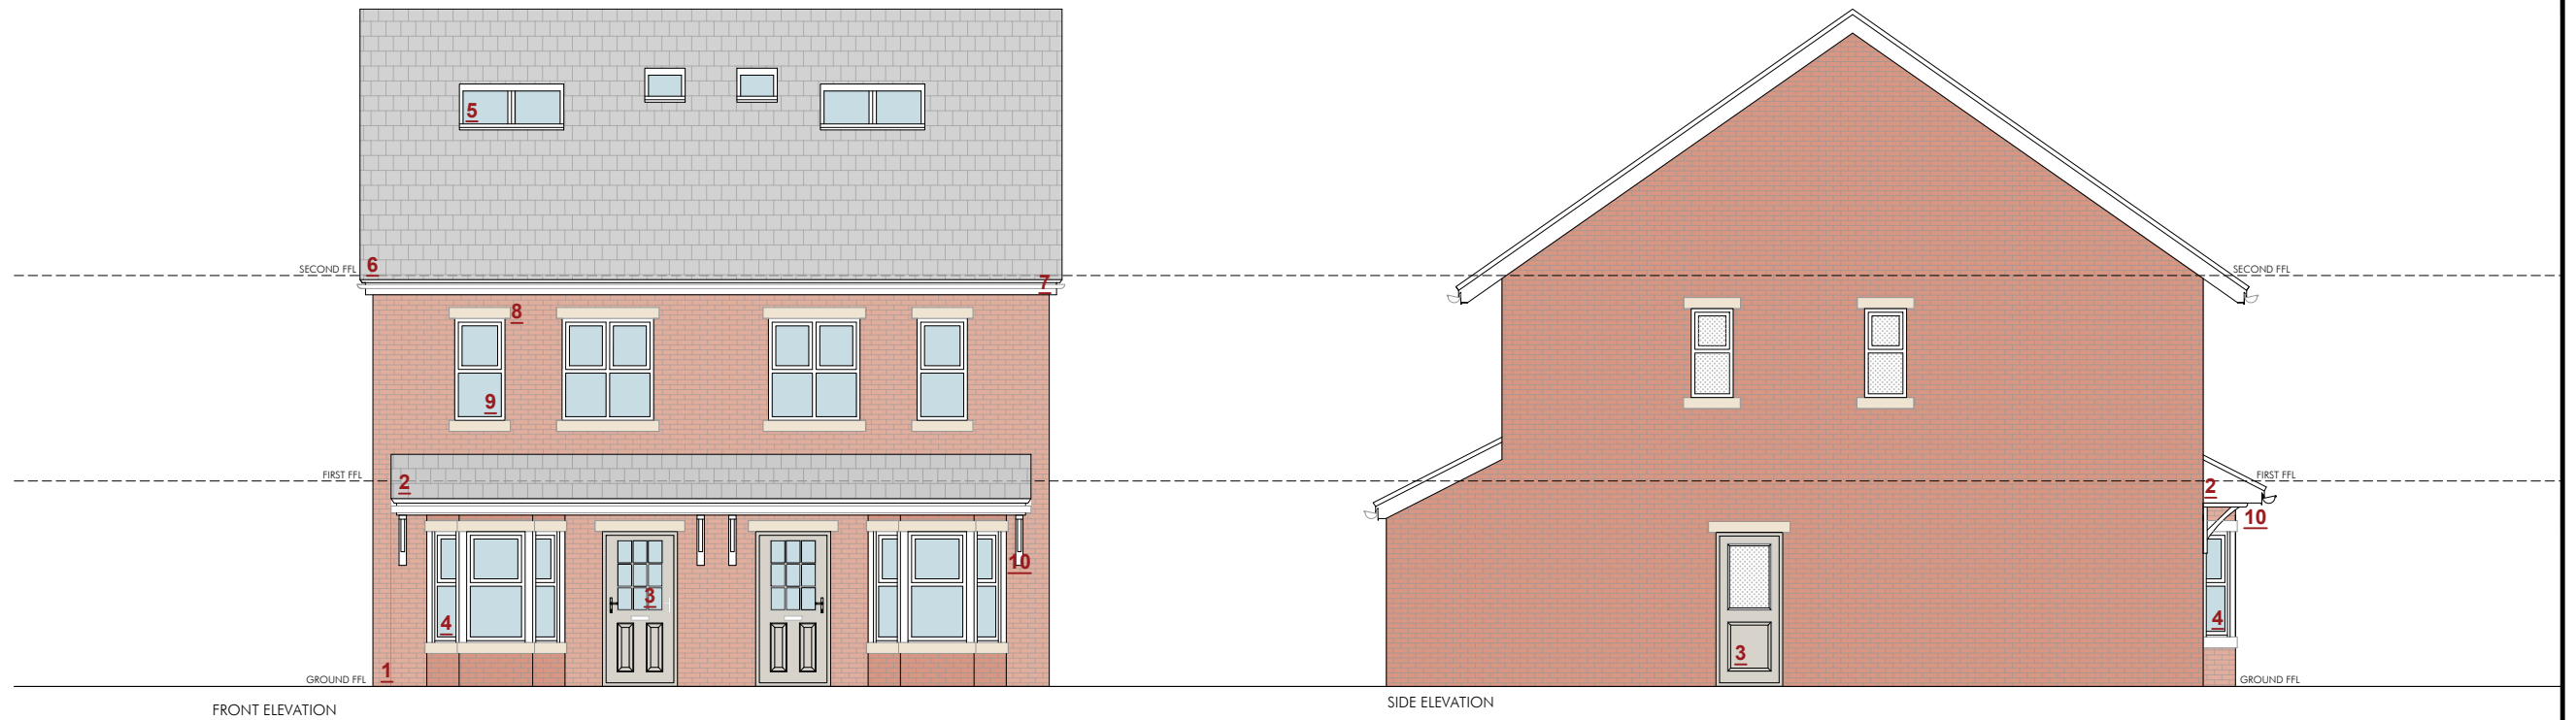

Notes:

- 1. Proposed facing bricks;
- 2. Canopy
- 3. Composite Door, traditional style in pebble grey color, obscure glass; 195mm reveal depth
- 4. Bay window;
- 5. Standard velux roof light or similar approved;
- 6. Slate concrete roof tiles or similar approved;
- 7. UPVC Half-round gutter profile, downpipes in anthracite grey color and fascia in light color;
- 8. Cast-stone heads and cills;
- 9. Upvc windows in white color or similar;195mm reveal depth
- 10. Canopy gallows bracket;
- 11. Obscured glazed window; 195mm reveal depth;
- 12. Solar panels, spec tbc.

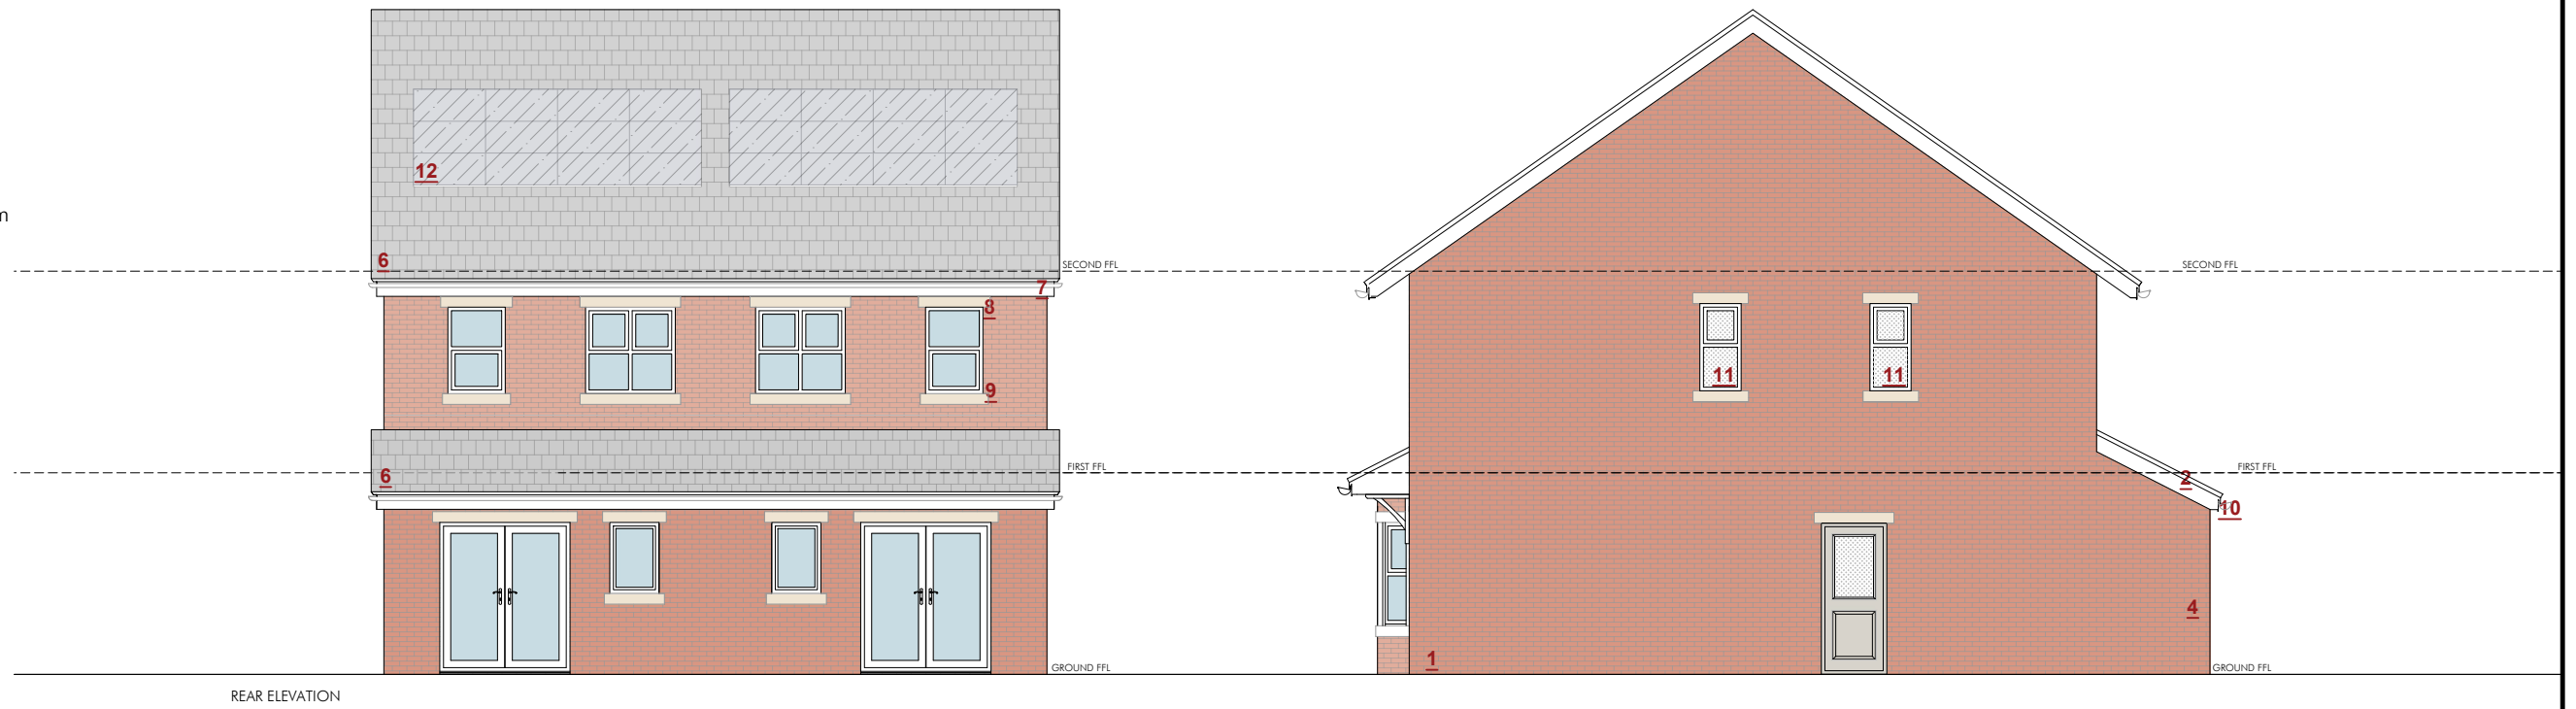

SCALE 1:100

REV	DESCRIPTION	BY	DATE
C	SIDE ELEVATIONS	II	14.10.26
B	SECOND ISSUE	II	13.10.26
A	FIRST ISSUE	II	27.02.26

 HOWARD & SEDDON A.R.I.B.A. CHARTERED ARCHITECTS 64 WASHWAY ROAD SALE, CHESHIRE, M33 7RE TEL NO. 0161 - 973 8296 FAX NO. 0161 - 962 3485 E-MAIL : ADMIN@HOWARDANDEDSON.CO.UK	PROJECT PROP RES DEVE ST GEORGES, ABBEY HEY LANE GORTON, MANCHESTER, M18 8RB	TITLE ELEVATIONS AS PROPOSED TYPE B	DRAWN II	DRG No. 16129
	CLIENT MR EHSAN SHAH & USMAN AHMED		DATE 13.10.26	104
			SCALE 1:100 (A3)	AMENDMENT C