
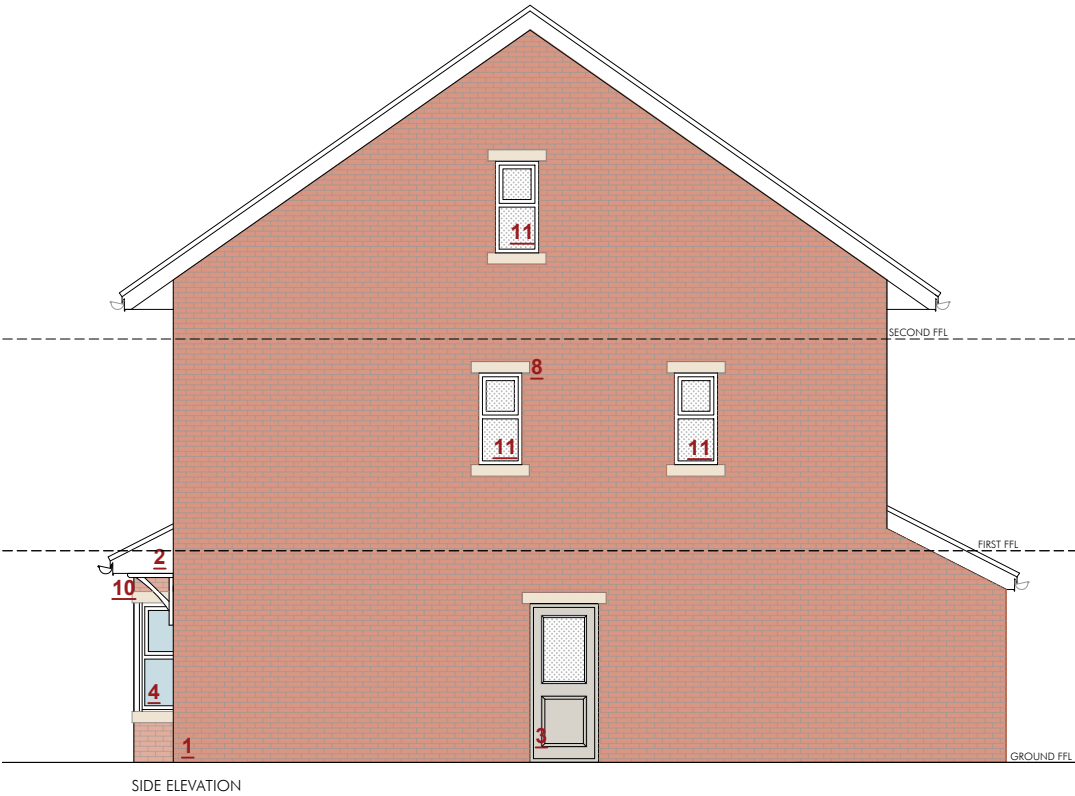


Notes:

- 1. Proposed facing bricks;
- 2. Canopy
- 3. Composite Door, traditional style in pebble grey color, obscure glass; 195mm reveal depth
- 4. Bay window;
- 5. Standard velux roof light or similar approved;
- 6. Slate concrete roof tiles or similar approved;
- 7. UPVC Half-round gutter profile, downpipes in anthracite grey color and fascia in light color;
- 8. Cast-stone heads and cills;
- 9. Upvc windows in white color or similar;195mm reveal depth
- 10. Canopy gallows bracket;
- 11. Obscured glazed window; 195mm reveal depth;
- 12. Solar panels, spec tbc.

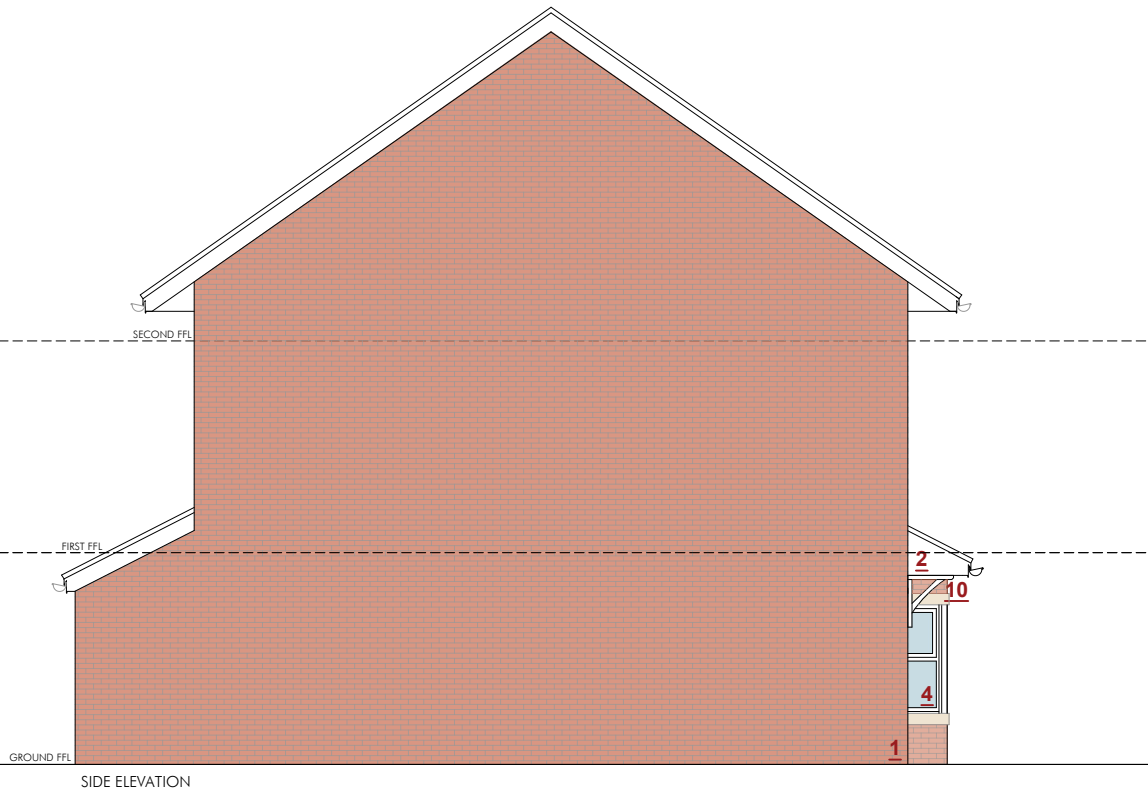

SCALE 1:100

REV	DESCRIPTION	BY	DATE
C	SECOND ISSUE	II	13.10.26
B	FIRST ISSUE	II	27.02.26
A	FIRST ISSUE - WIP	II	20.02.26



HOWARD & SEDDON A.R.I.B.A. CHARTERED ARCHITECTS
64 WASHWAY ROAD
SALE, CHESHIRE, M33 7RE
TEL NO. 0161 - 973 8296
FAX NO. 0161 - 962 3485
E-MAIL : ADMIN@HOWARDANDEDSON.CO.UK

PROJECT
PROP RES DEVE
ST GEORGES, ABBEY HEY LANE
GORTON, MANCHESTER, M18 8RB

CLIENT
MR EHSAN SHAH & USMAN AHMED

TITLE
ELEVATIONS AS PROPOSED
TYPE A

DRAWN
II
DATE
13.10.26
SCALE
1:100 (A3)

DRG No.
16129
102
AMENDMENT
C