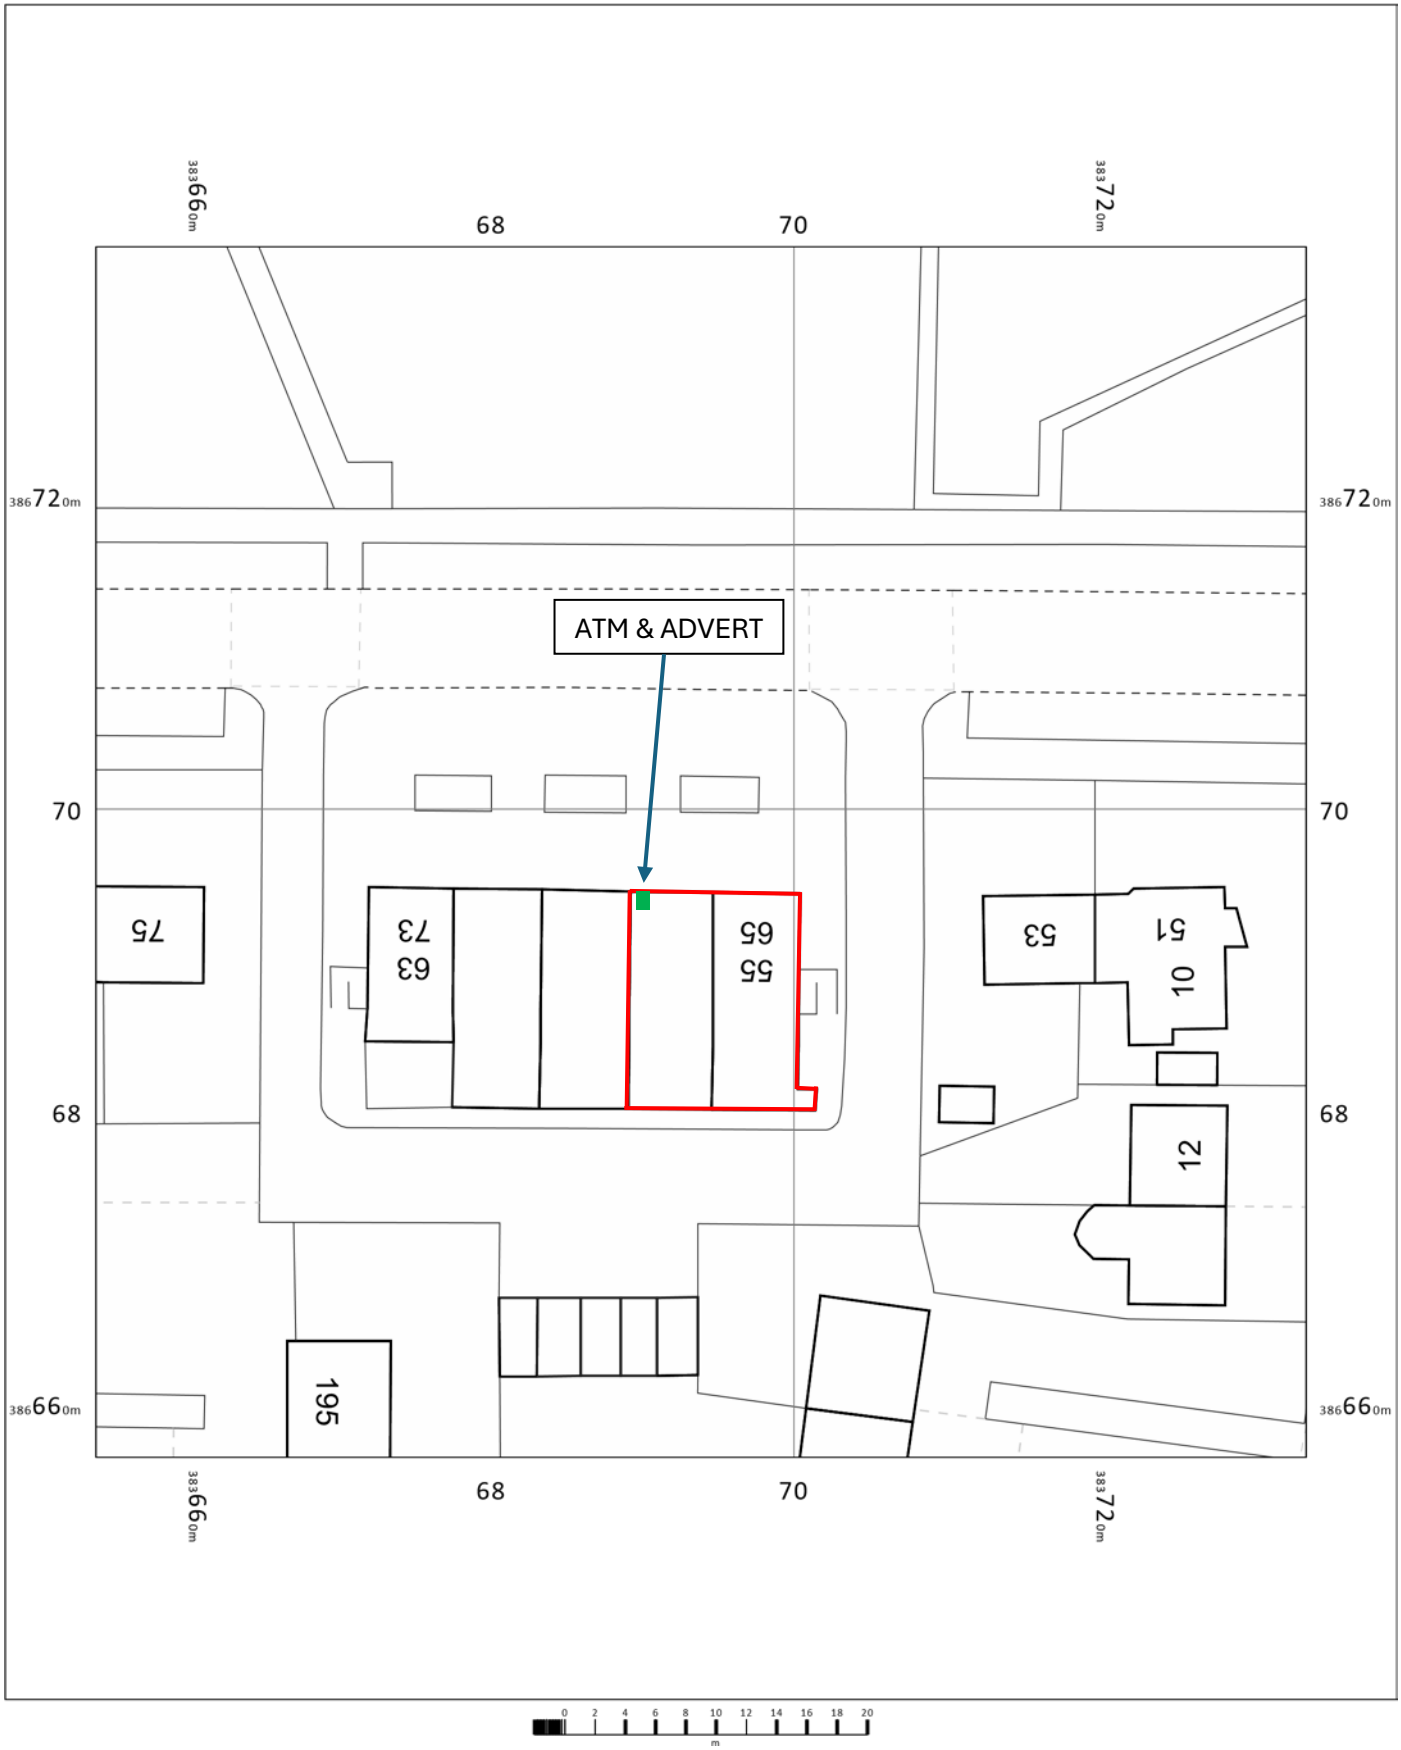


Lomond Convenience Superstore,
55-57 Lomond Road,
Manchester,
M22 5JB
E030239

OS MasterMap 1250/2500/10000 scale
Wednesday, August 26, 2026, ID: BW1-01294414 maps.blackwell.co.uk

1:500 scale print at A4, Centre: 383694 E, 386697 N

N

BLACKWELL'S MAPPING SERVICES
PERSONAL & PROFESSIONAL MAPPING
www.blackwellmapping.co.uk
TEL: 0800 151 2612
maps@blackwell.co.uk

©Crown Copyright Ordnance Survey. Licence no.100041041