


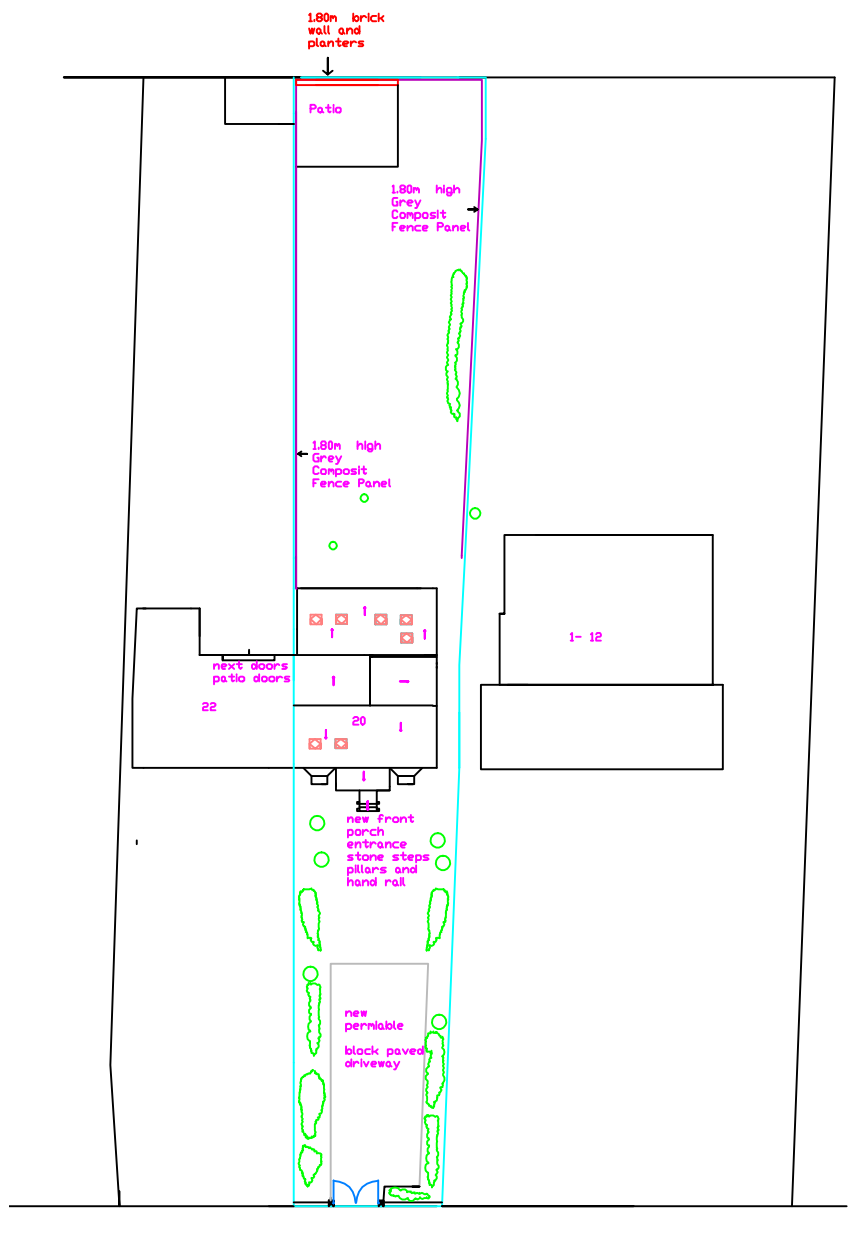

PROPOSED BLOCK PLAN
SCALE 1:500

DO NOT SCALE OF THIS DRAWING
TAKE ALL DIMENSIONS ON SITE
(builders Note)
Do not start any works untill all the approvals have been obtained.
Any discrepancy to be reported to Plans Drawn as soon as possible.

[redacted]

date:
APRIL. 2025

drawn:
DRW

drawing title:

PROPOSED REAR RAISED
NEW ROOF OVER CONSERVATORY
NEW REAR DORMER
INTERNAL ALTERATIONS
NEW FRONT ENTRANCE STEPS
NEW METAL ENTRANCE GATES
NEW REPLACEMENT PORCH

BUILDING SAFETY ACT 2023

The Main Contactor will be required
To be nominated as the
Principle Contractor
to be reponsible for all the
Health and Safety
for the Contract Period
For all Trades and Suppliers
working or visiting the Site

project:
MANCHESTER CITY COUNCIL

PLANNING
&
BUILDING CONTROL
APPLICATION

[redacted]

project no.
PA20

drg. no.
11

A3 paper