




Existing Building Elevation
1 : 50

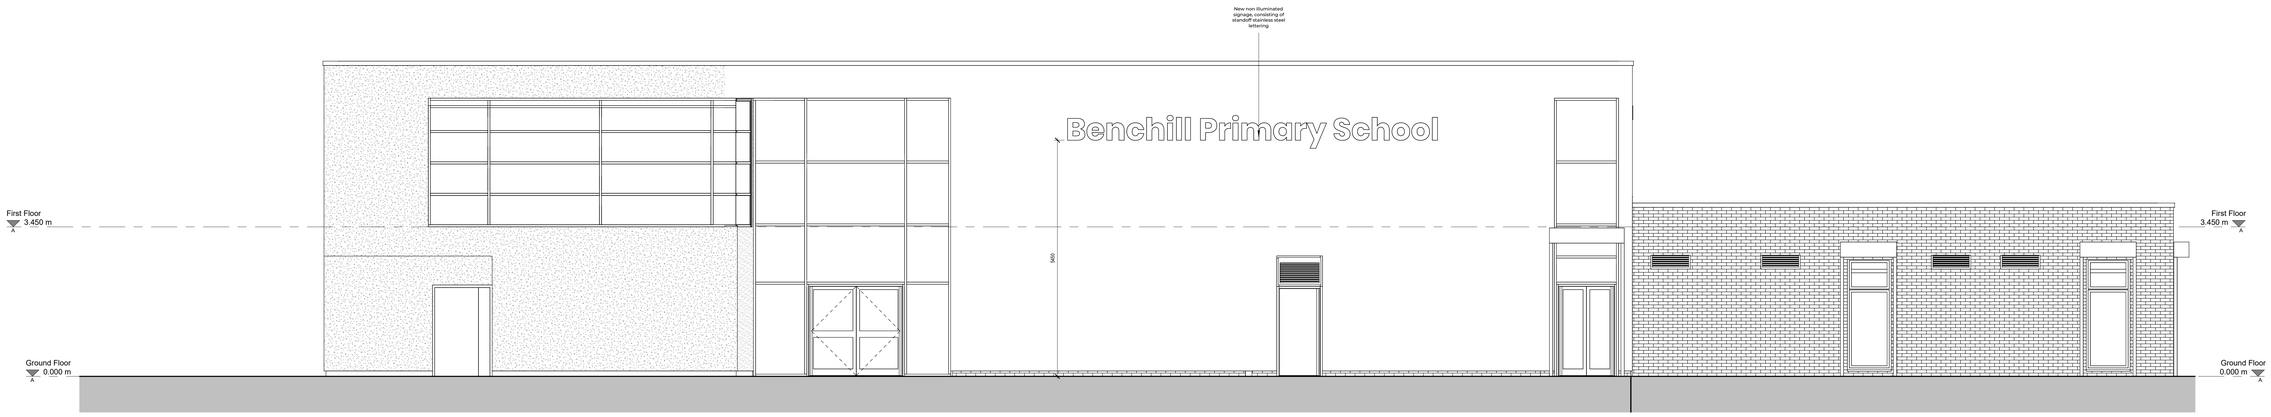

Proposed Building Elevation
1 : 50

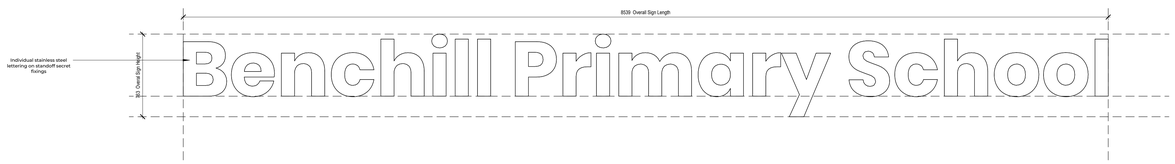

Proposed Signage Elevation
1 : 20

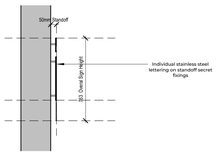

Sign Section
1 : 20

This drawing is copyright and remains the property of Black Cat Building Consultancy.

All drawings are to be read in conjunction with all accompanying information. All dimensions must be checked and verified on site before commencing any work or producing drawings.

Any discrepancy's found should be imediately notified to Black Cat Building Consultancy.

Once drawing is in general circulation Black Cat Building Consultancy take no responsibility for the accuracy or information taken from them.

0 0.5m 1m 2m
1:20

0 0.5m 1m 2m 5m
1:50

Rev	Description	Dr by	Ap By	Date

CLIENT NAME
Benchill Primary School

CONTRACT/PROJECT NAME
Proposed Signage

DRAWING TITLE
Proposed Signage Details

PROJECT NUMBER

DATE
08.09.2026

DRAWING NUMBER
BPS-S-XX-D-78-001

REVISION

SCALE
As @A0

DRAWN BY
RB

ISSUE STATUS
indicated
Planning

APPROVED BY
AMcG

FILE PATH
BPS-S-Planning - 08.0_detached.rvt

BLACK CAT HQ
ONE ST JAMES' SQUARE
MANCHESTER
M2 6DN
+44 (0) 161 359 4313
enquiries@bbconsultancy.co.uk
BLACK CAT