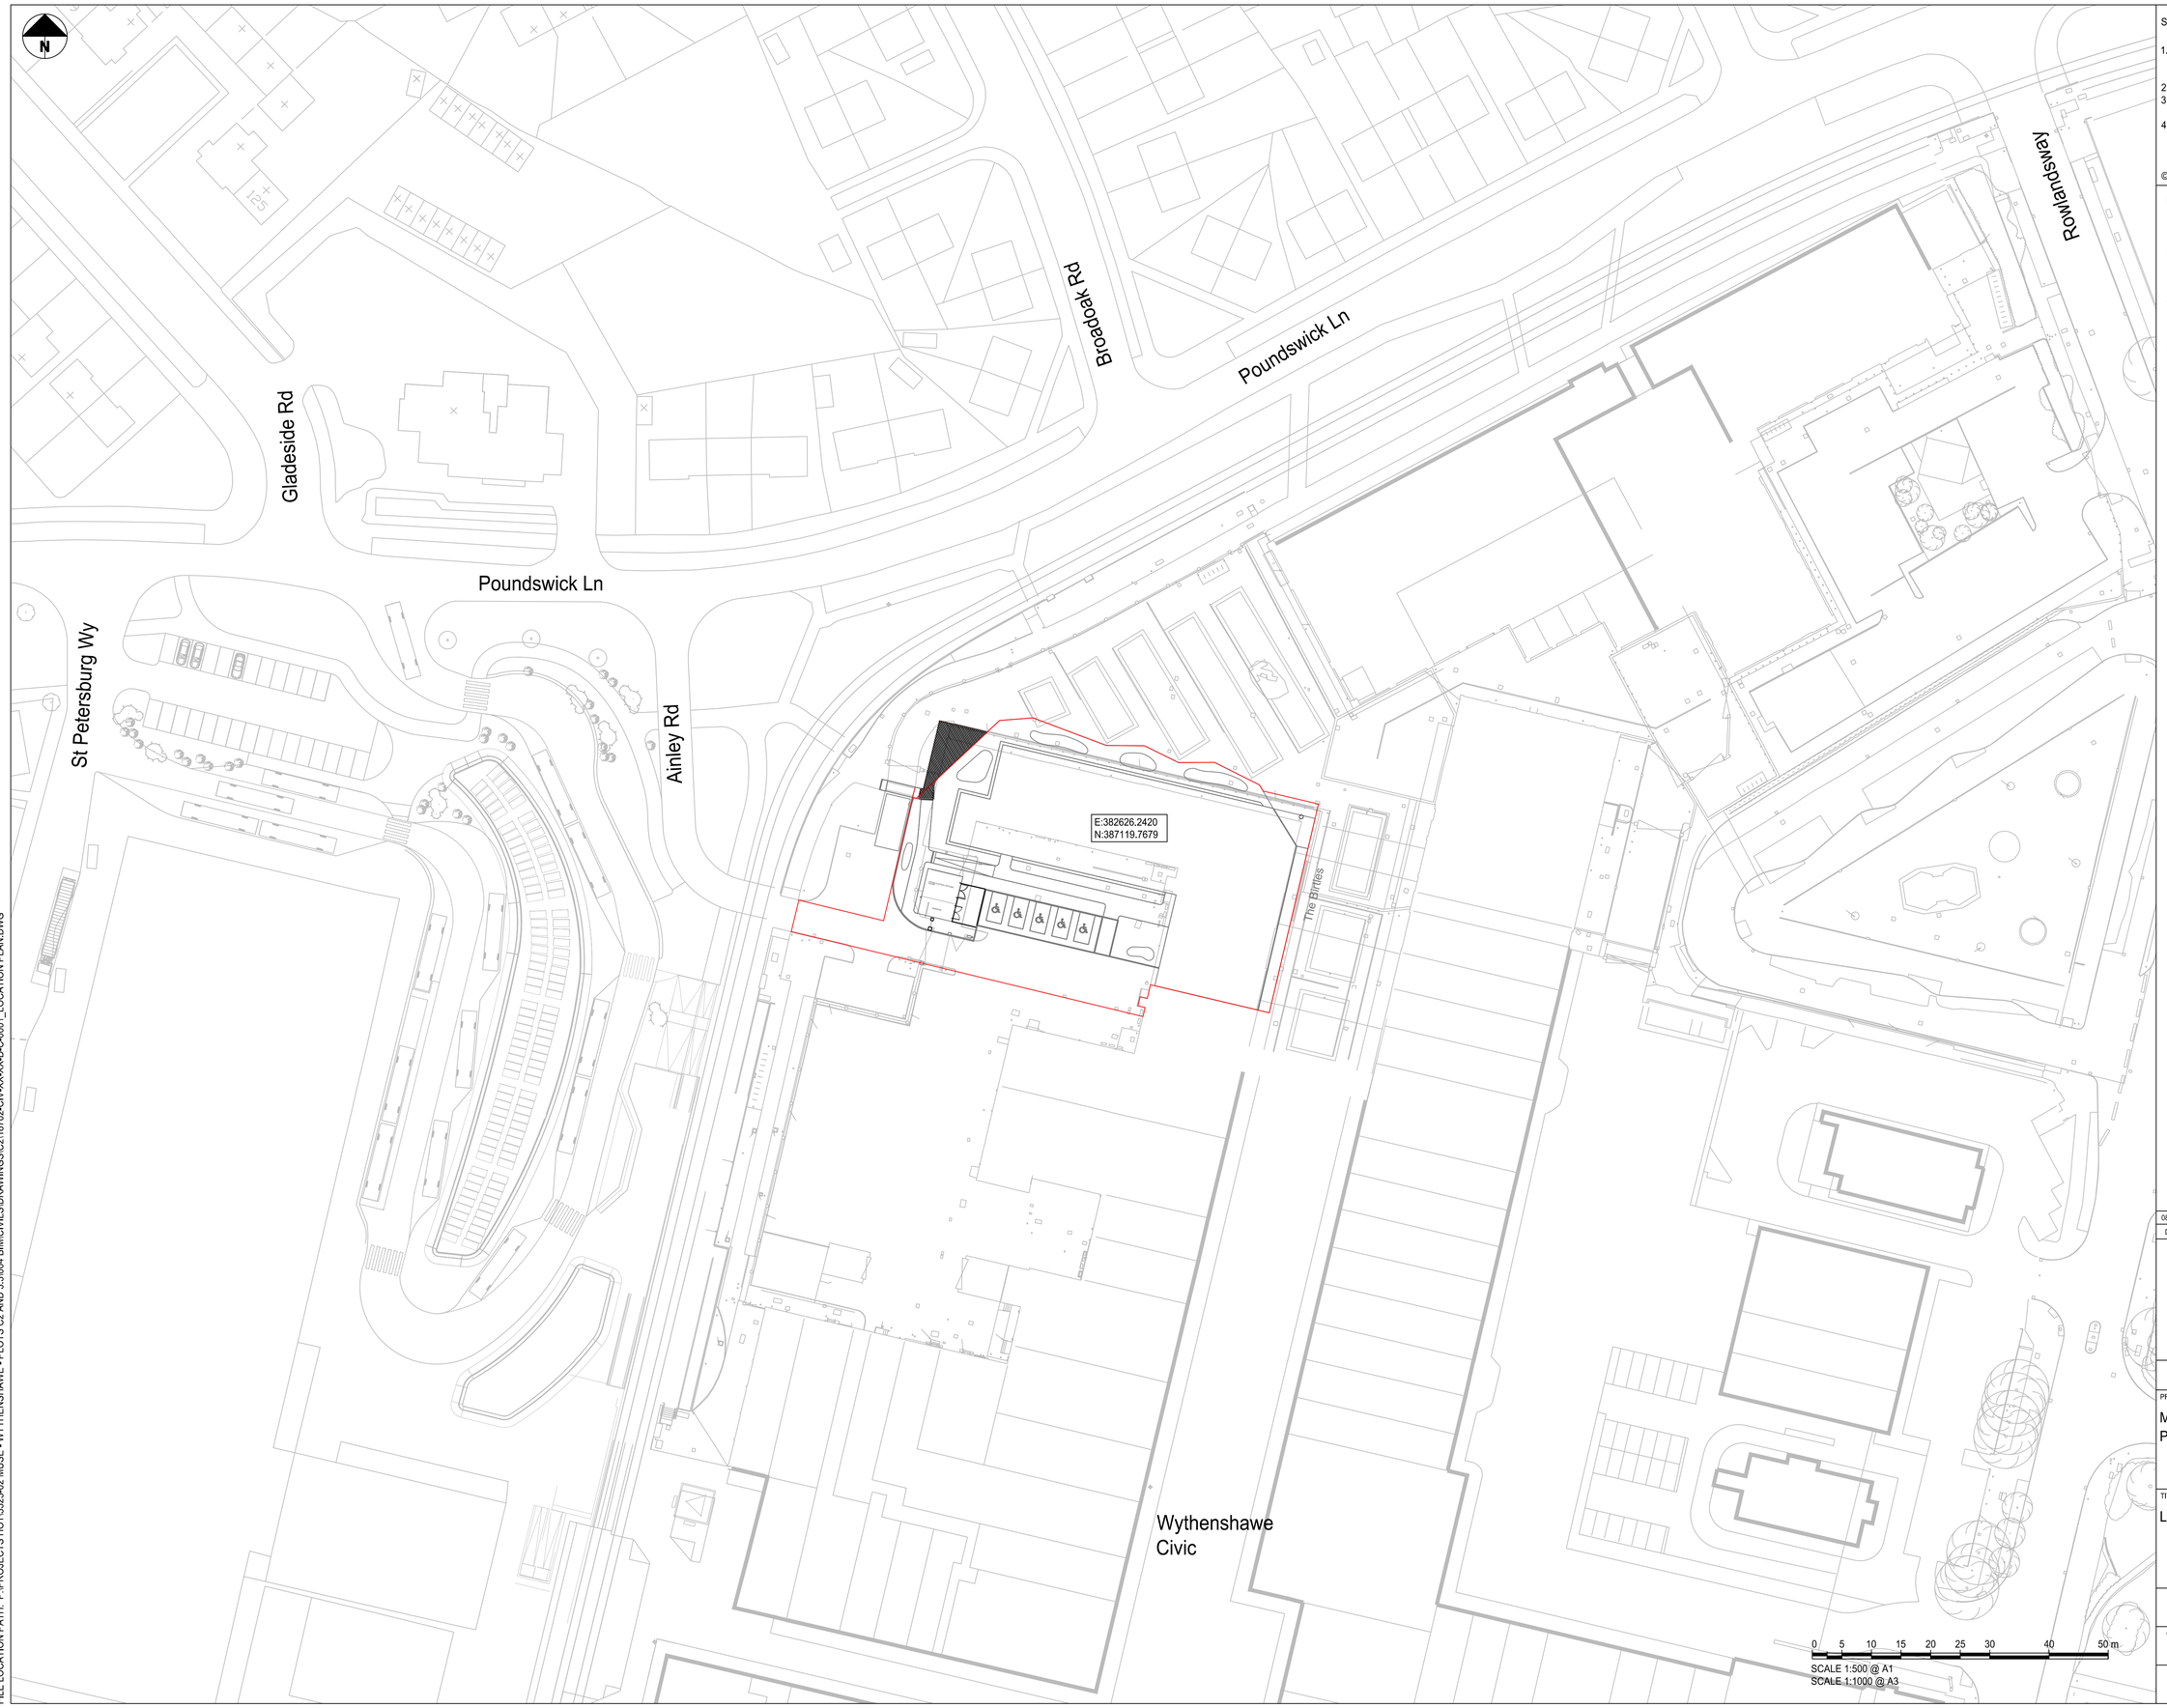


STANDARD NOTES

1. THIS DRAWING IS TO BE READ IN CONJUNCTION WITH ALL RELEVANT ARCHITECT'S AND ENGINEER'S DRAWINGS AND THE SPECIFICATIONS.
2. THIS DRAWING SHOULD NOT BE SCALED.
3. ALL DIMENSIONS ARE TO BE VERIFIED BY THE CONTRACTOR ON SITE.
4. ALL DISCREPANCIES SHOULD BE REPORTED TO C.A./E.A. PRIOR TO THE COMMENCEMENT OF WORKS.

© CIVIC ENGINEERS LIMITED

NOTES

1. OS BASE PROVIDED BY FCB, RECEIVED 12.02.25.
2. PROPOSED LAYOUT IS TAKEN FROM PLANIT DRAWING NUMBER 3475a-PLA-XX-XX-DR-L-0001 REV P01 DATED 27.08.25
3. TOPOGRAPHICAL SURVEY IS TAKEN FROM N D OLIVER & CO DRAWING NUMBER 13162/001/C/1 REV C DATED 09.06.25

KEY

SITE BOUNDARY (TAKEN FROM PLANIT DRAWING NUMBER 3475a-PLA-XX-XX-DR-L-0001 DATED 27.08.25)

TEMPORARY HARDSTANDING PROVIDED TO DEMOLISHED EXISTING BUILDING - EXTENT TO BE CONFIRMED POST DEMOLITION

Civic Centre, Wythenshawe, Manchester M22 5RE

DATE	REV	DESCRIPTION	DRAWN	CHKD
08.10.26	P01	FOR INFORMATION	ZA	JDL

CIVIC ENGINEERS

civicengineers.com

PROJECT

MUSE WYTHENSHAW
PLOT C2

TITLE

LOCATION PLAN

DRAWING STATUS	STATUS CODE
PRELIMINARY WS4A ISSUE FOR REVIEW	S3

CE PROJECT No.	SCALE @ A1	DATE CREATED	DRAWN	CHECKED
18702	1:500	SEP' 26	ZA	JDL

DRAWING No.	REV
18702-CIV-XX-XX-D-C-0001	P01

FILE LOCATION PATH: P:\PROJECTS HOT\3323-02 MUSE - WYTHENSHAWE - PLOTS C2 AND 3.3\004 BIM\CIVILS\DRAWINGS\C2\18702-CIV-XX-XX-D-C-0001_LOCATION PLAN.DWG