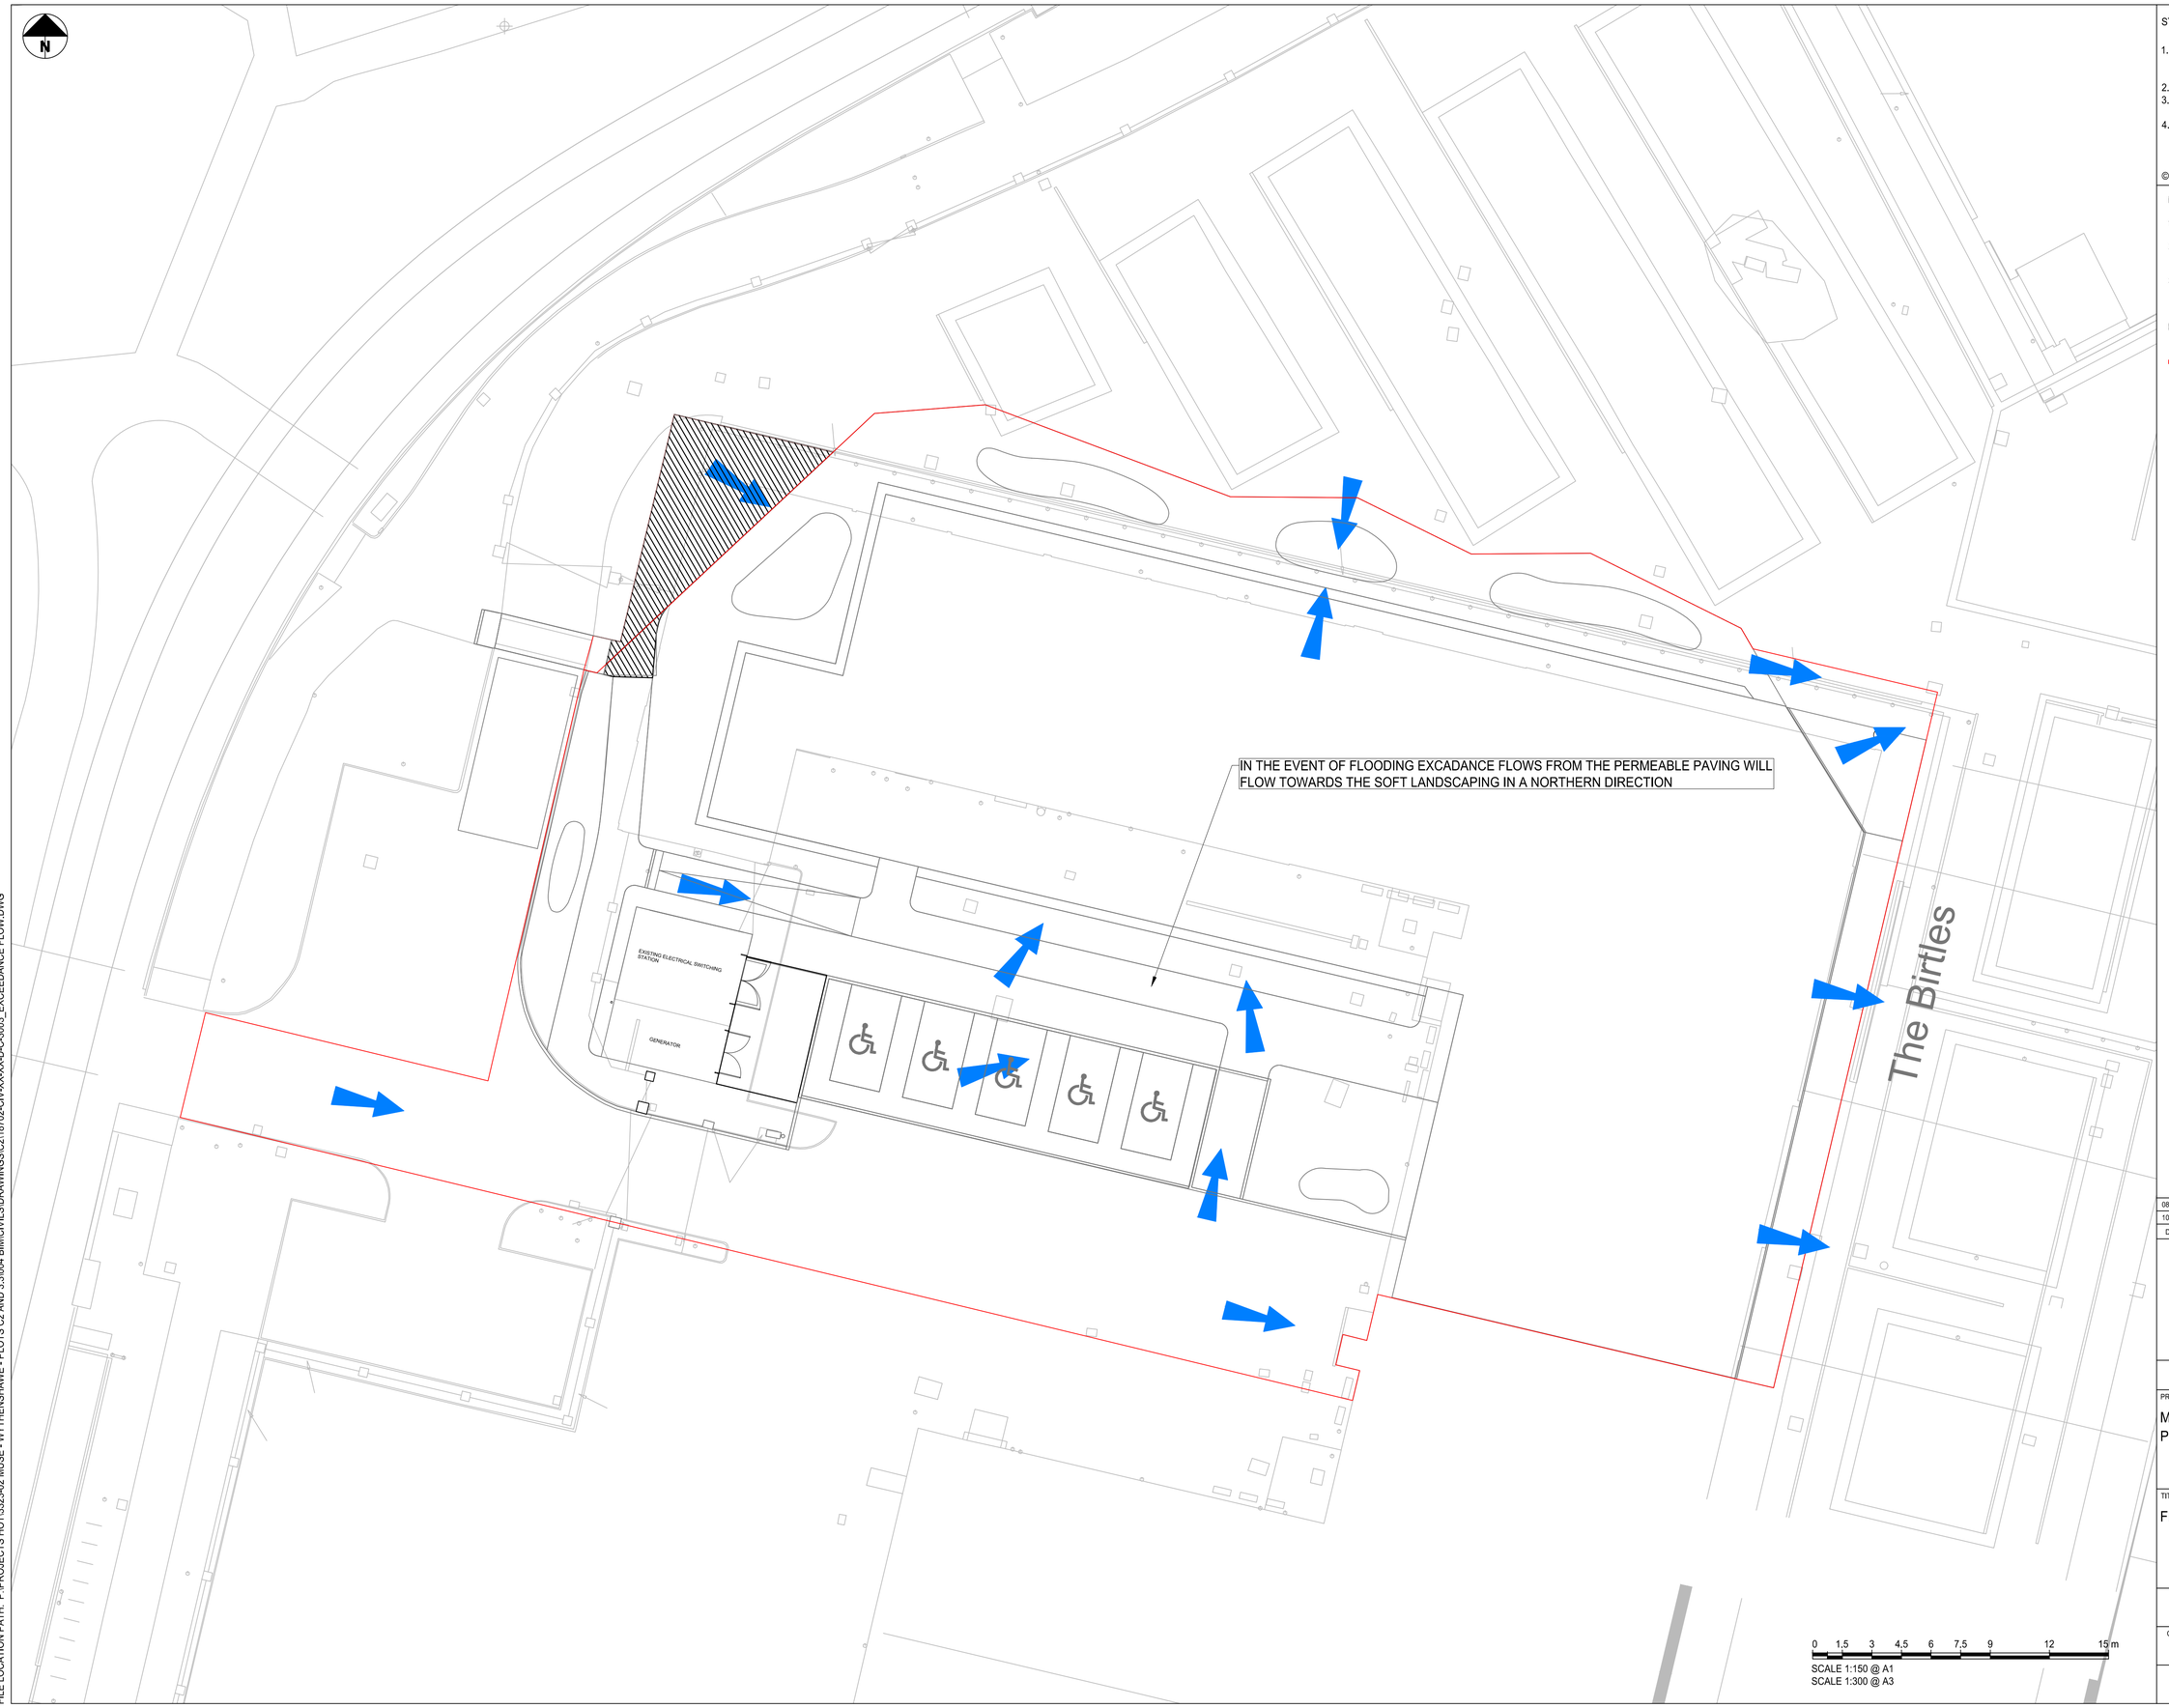


STANDARD NOTES

1. THIS DRAWING IS TO BE READ IN CONJUNCTION WITH ALL RELEVANT ARCHITECT'S AND ENGINEER'S DRAWINGS AND THE SPECIFICATIONS.
2. THIS DRAWING SHOULD NOT BE SCALED.
3. ALL DIMENSIONS ARE TO BE VERIFIED BY THE CONTRACTOR ON SITE.
4. ALL DISCREPANCIES SHOULD BE REPORTED TO C.A./E.A. PRIOR TO THE COMMENCEMENT OF WORKS.

© CIVIC ENGINEERS LIMITED

NOTES

1. OS BASE PROVIDED BY FCB, RECEIVED 12.02.25.
2. PROPOSED LAYOUT IS TAKEN FROM PLANIT DRAWING NUMBER 18702-PLA-XX-XX-D-L-3000 REV P04 DATED 25.09.26
3. TOPOGRAPHICAL SURVEY IS TAKEN FROM N D OLIVER & CO DRAWING NUMBER 13162/001/C/1 REV C DATED 09.06.25

KEY

- SITE BOUNDARY (TAKEN FROM PLANIT DRAWING NUMBER 3475a-PLA-XX-XX-DR-L-0001 DATED 27.08.25)
- FLOOD ROUTE EXCEEDANCE ARROW
- TEMPORARY HARDSTANDING PROVIDED TO DEMOLISHED EXISTING BUILDING - EXTENT TO BE CONFIRMED POST DEMOLITION

DATE	REV	DESCRIPTION	DRAWN	CHKD
08.10.26	P02	ISSUED FOR INFORMATION	ZA	JDL
10.07.25	P01	FOR INFORMATION	ZA	JL

CIVIC ENGINEERS

civicengineers.com

PROJECT

MUSE WYTHENSHAW
PLOT C2

TITLE

FLOW EXCEEDANCE DIAGRAM

DRAWING STATUS: PRELIMINARY WS4A ISSUE FOR REVIEW

STATUS CODE: S3

CE PROJECT No.	SCALE @ A1	DATE CREATED	DRAWN	CHECKED
18702	1:150	NOV' 25	TS	JDL

DRAWING No.: 18702-CIV-XX-XX-D-C-3003

REV: P02

FILE LOCATION PATH: P:\PROJECTS HOT\3323-02 MUSE - WYTHENSHAWE - PLOTS C2 AND 3.3\004 BIM\CIVILS\DRAWINGS\C2\18702-CIV-XX-XX-D-C-3003_EXCEEDANCE FLOW.DWG