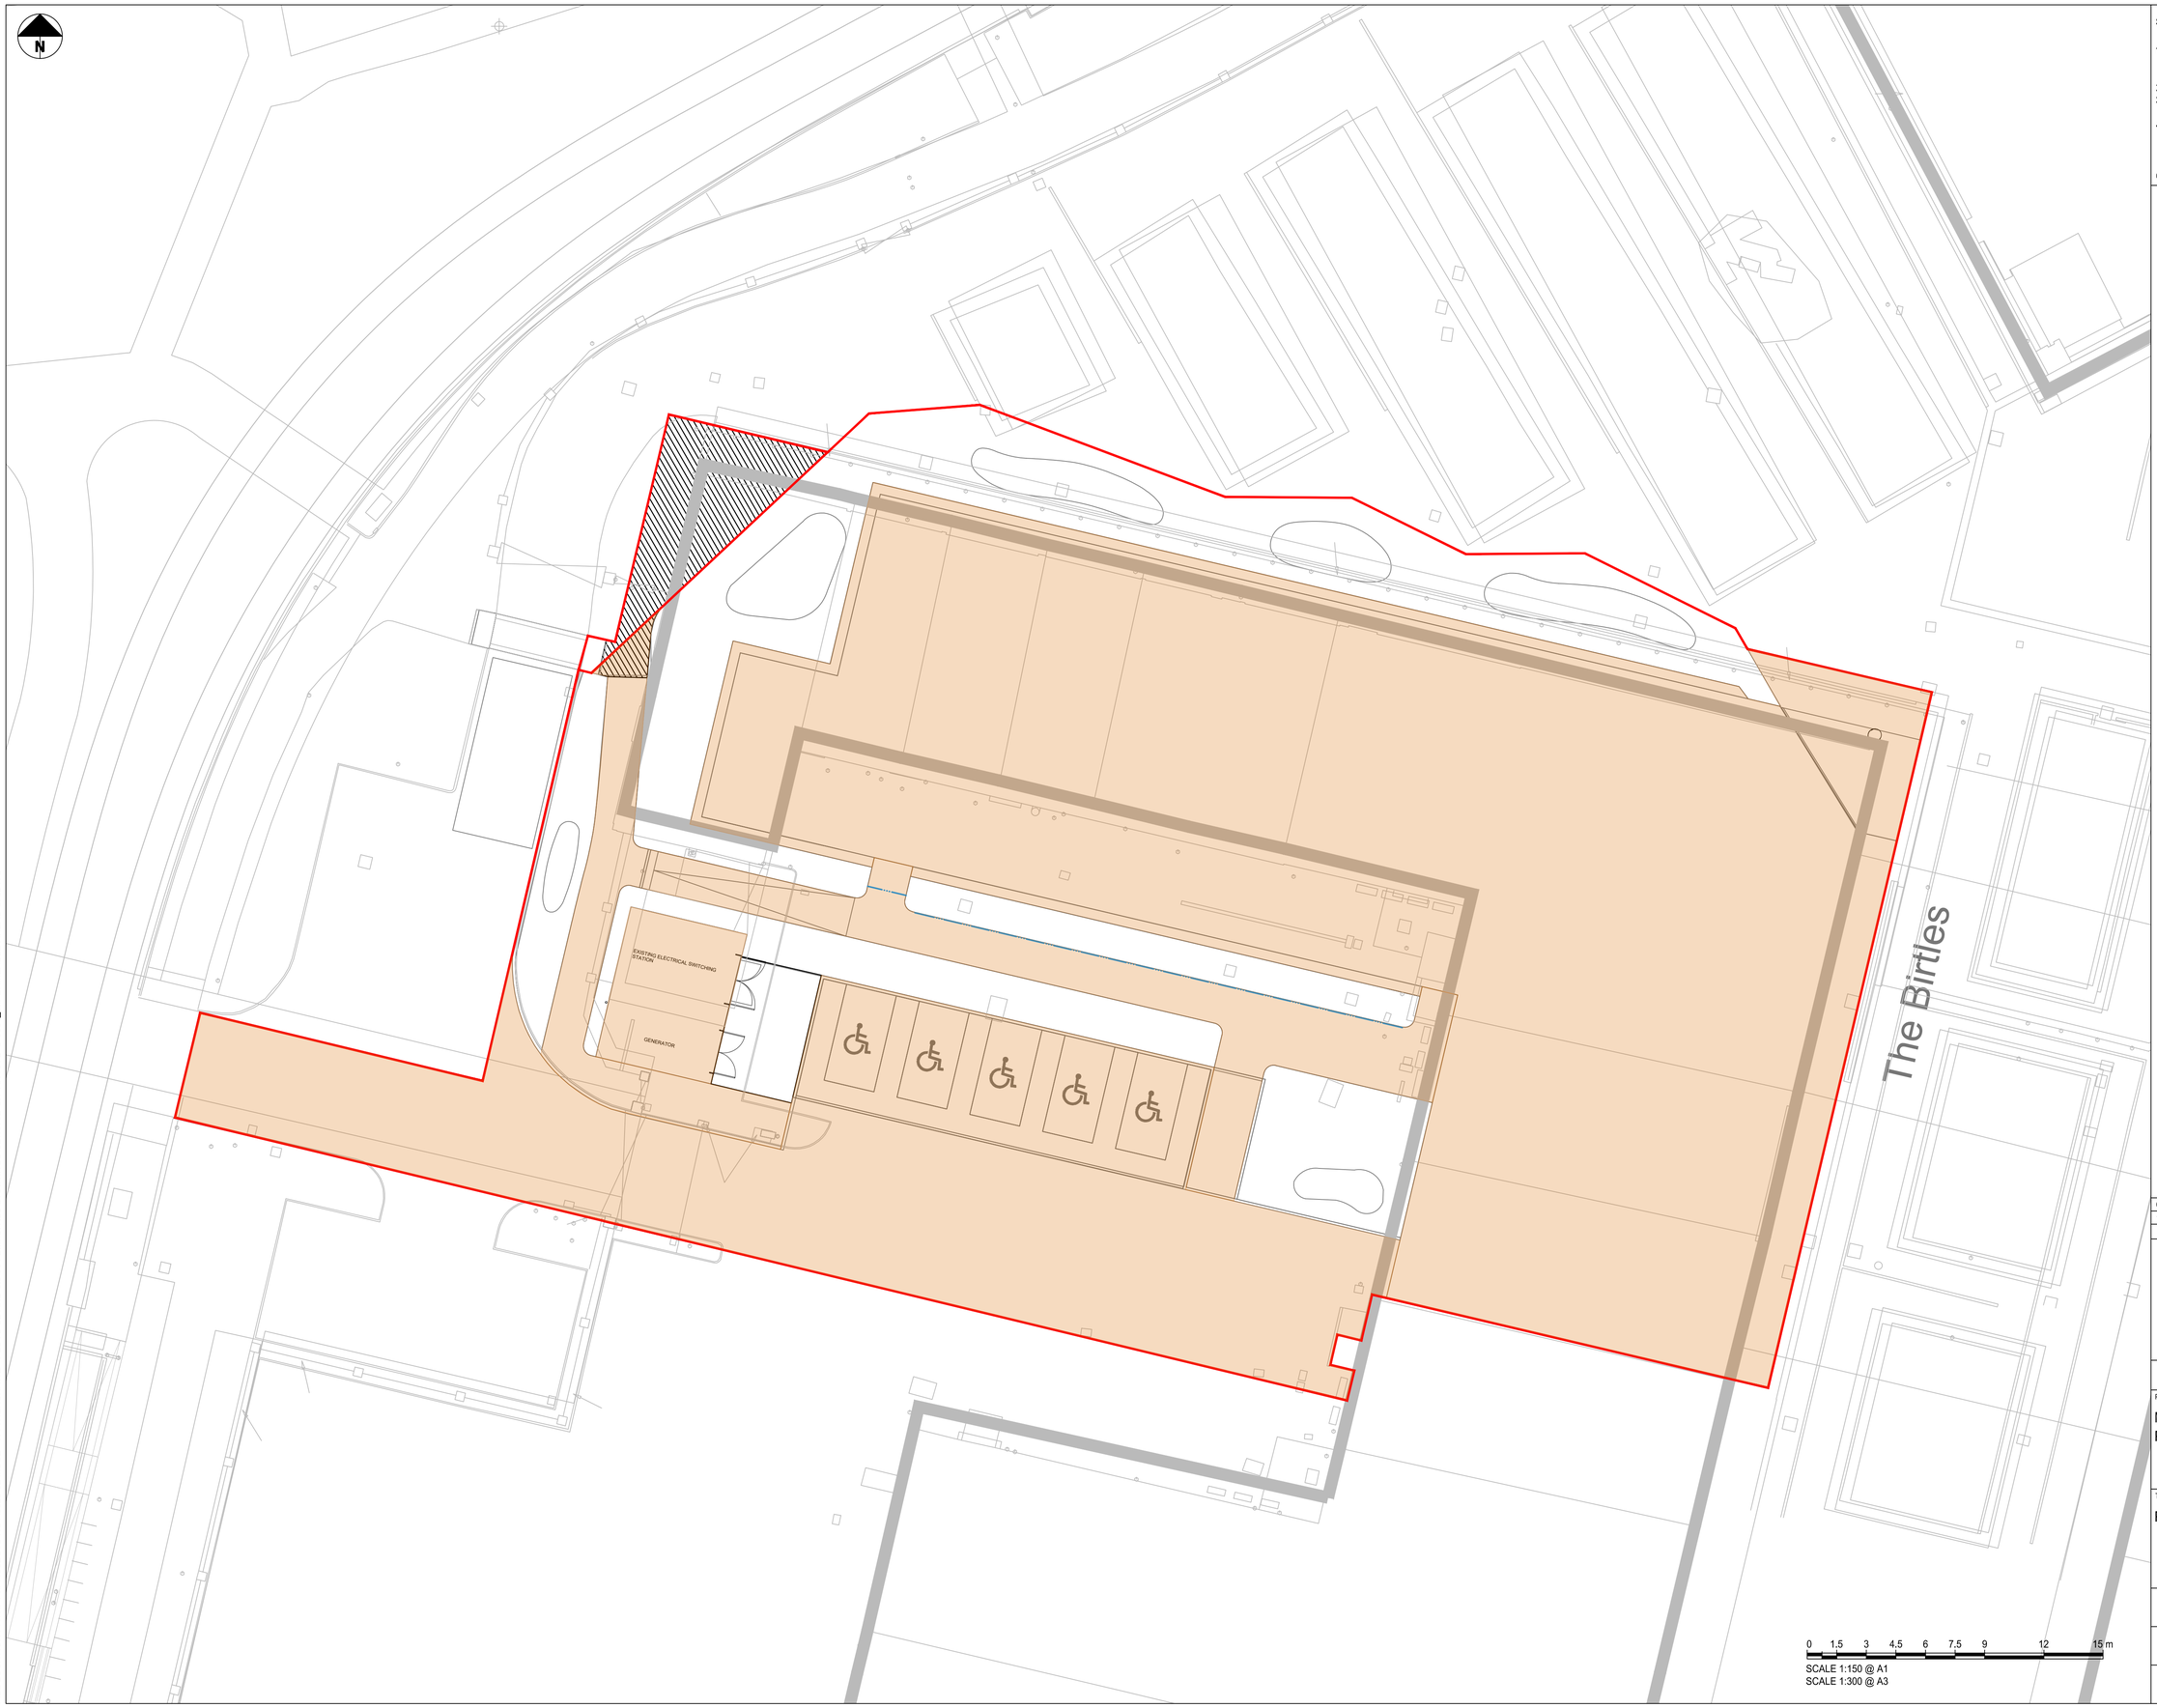


STANDARD NOTES

1. THIS DRAWING IS TO BE READ IN CONJUNCTION WITH ALL RELEVANT ARCHITECT'S AND ENGINEER'S DRAWINGS AND THE SPECIFICATIONS.
2. THIS DRAWING SHOULD NOT BE SCALED.
3. ALL DIMENSIONS ARE TO BE VERIFIED BY THE CONTRACTOR ON SITE.
4. ALL DISCREPANCIES SHOULD BE REPORTED TO C.A./E.A. PRIOR TO THE COMMENCEMENT OF WORKS.

© CIVIC ENGINEERS LIMITED

NOTES

1. OS BASE PROVIDED BY FCB, RECEIVED 12.02.25.
2. PROPOSED LAYOUT IS TAKEN FROM PLANIT DRAWING NUMBER 18702-PLA-XX-XX-DR-L-0001 REV P03 DATED 13.02.26
3. TOPOGRAPHICAL SURVEY IS TAKEN FROM N D OLIVER & CO DRAWING NUMBER 13162/001/C/1 REV C DATED 09.06.25

KEY

- SITE BOUNDARY (TAKEN FROM PLANIT DRAWING NUMBER 18702-PLA-XX-XX-DR-L-0001 DATED 13.02.26)
- PROPOSED IMPERMEABLE AREA 0.217 Ha
- TEMPORARY HARDSTANDING PROVIDED TO DEMOLISHED EXISTING BUILDING - EXTENT TO BE CONFIRMED POST DEMOLITION

0 1.5 3 4.5 6 7.5 9 12 15 m

SCALE 1:150 @ A1
SCALE 1:300 @ A3

DATE	REV	DESCRIPTION	DRAWN	CHKD
08.10.26	P02	ISSUED FOR INFORMATION	ZA	JDL
13.07.26	P01	FOR INFORMATION	ZA	JL

CIVIC ENGINEERS

civicengineers.com

PROJECT

MUSE WYTHENSHAW
PLOT C2

TITLE

PROPOSED IMPERMEABLE AREA GA

DRAWING STATUS	STATUS CODE
PRELIMINARY WS4A ISSUE FOR REVIEW	S3

CE PROJECT No.	SCALE @ A1	DATE CREATED	DRAWN	CHECKED
18702	1:150	JUL' 26	ZA	JL

DRAWING No.	REV
18702-CIV-XX-XX-D-C-3004	P02

FILE LOCATION PATH: P:\PROJECTS HOT\3323-02 MUSE - WYTHENSHAWE - PLOTS C2 AND 3.3\004 BIM\CIVILS\DRAWINGS\C2\18702-CIV-XX-XX-D-C-3004_IMPERMEABLE AREAS GA.DWG