
# Plot C2
# Site Hoarding

Solid Hoarding

Debris Net on Existing Fence

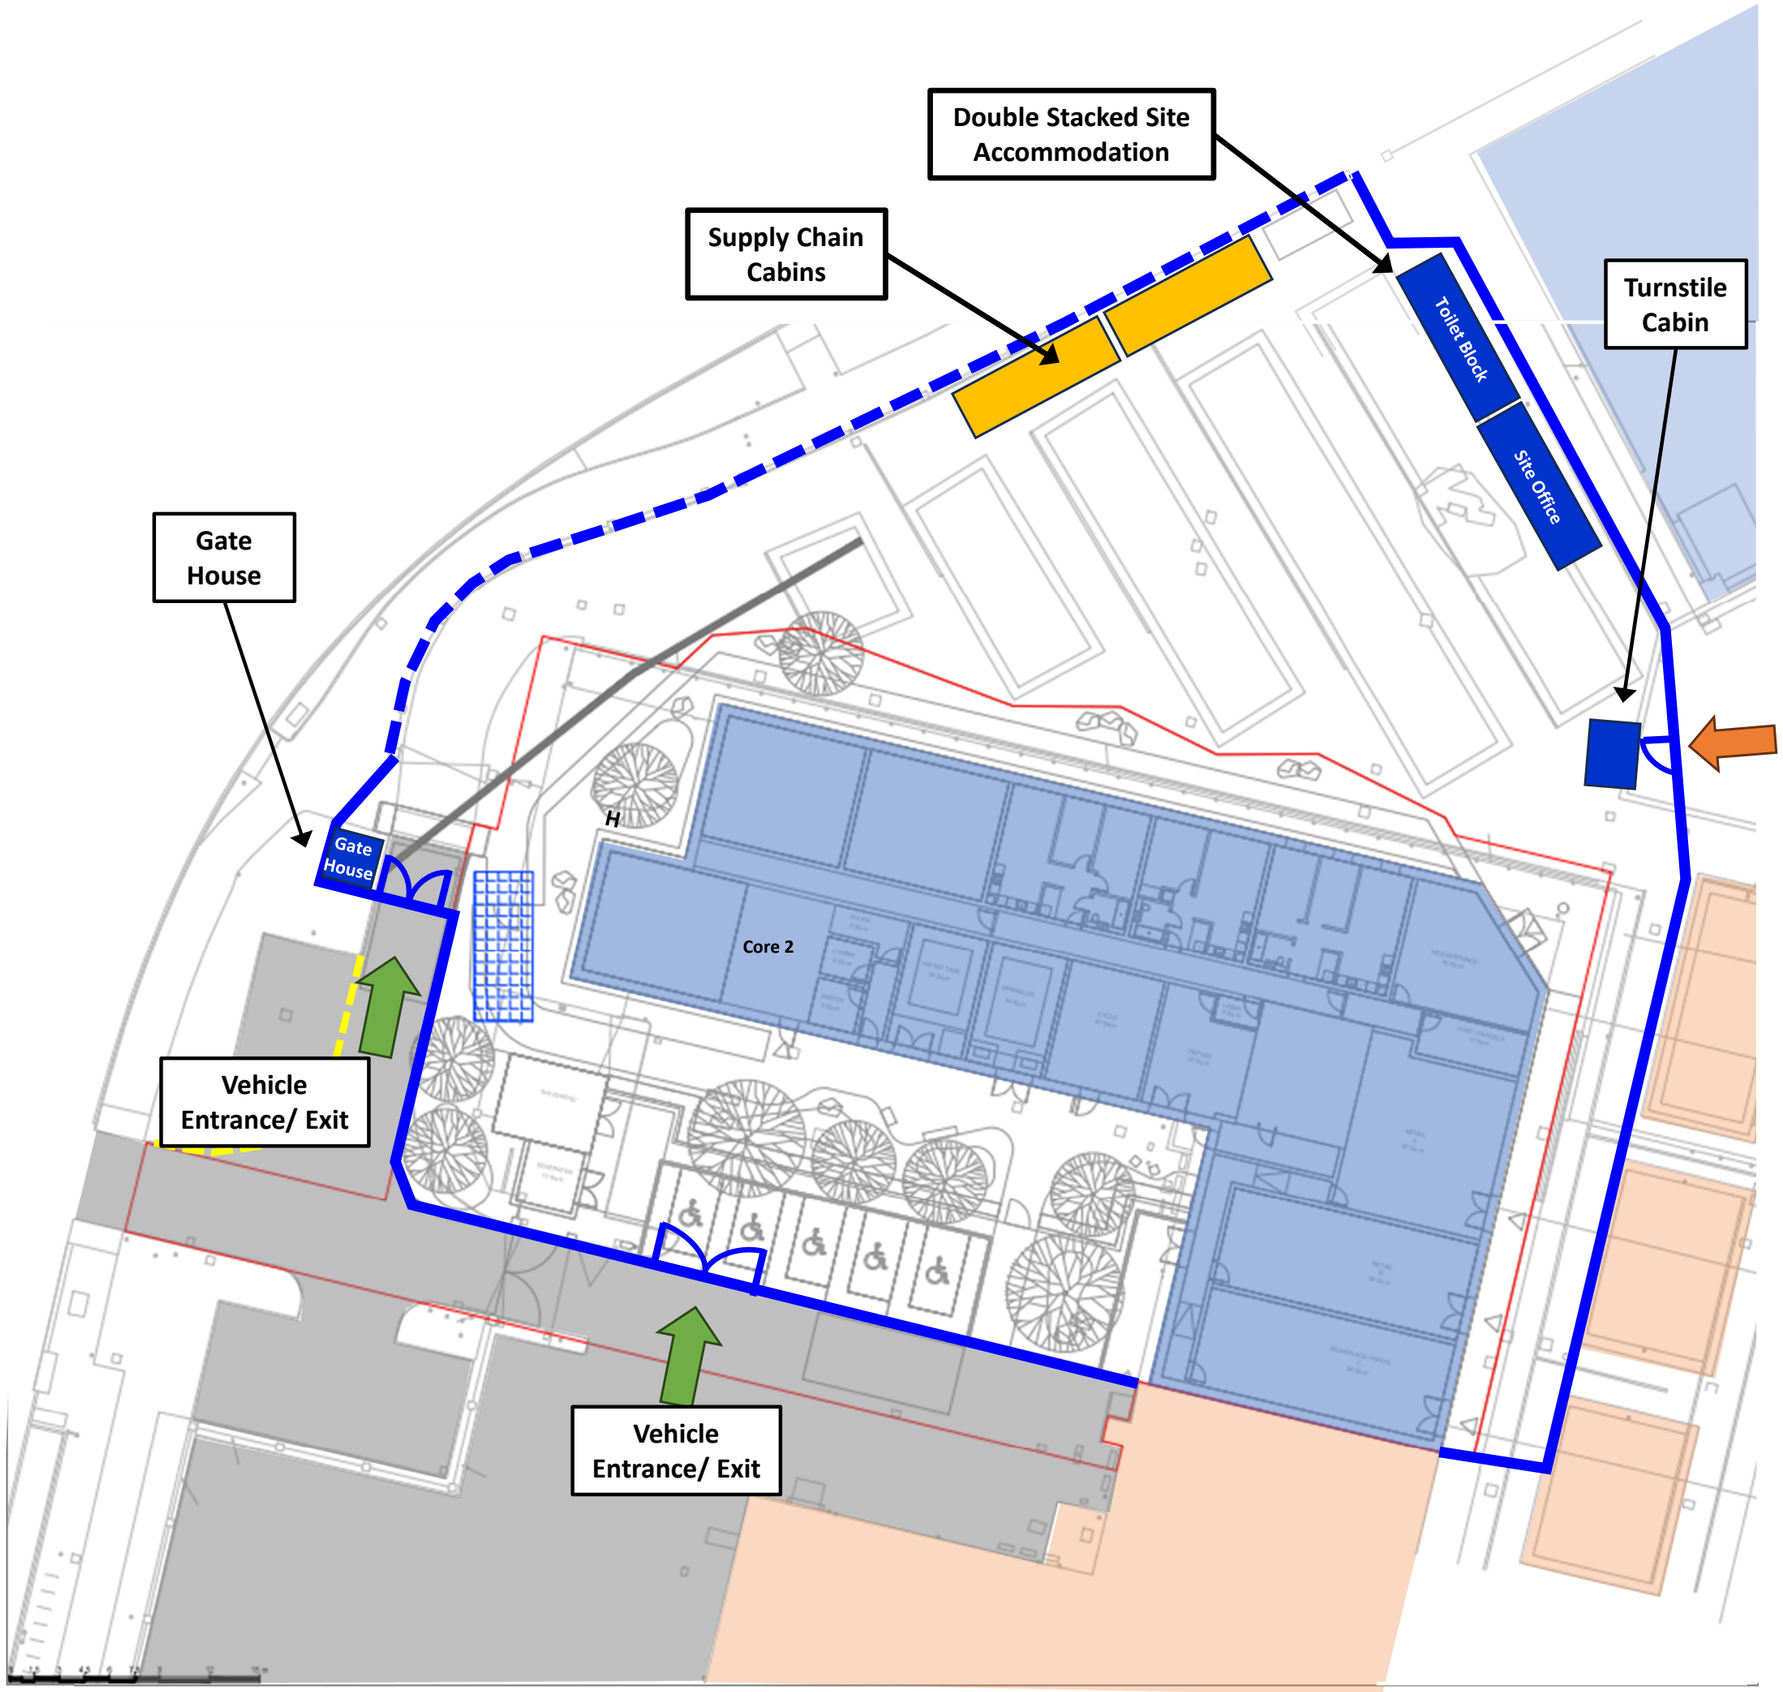


| | |
|---|---|
| Caddick. | |
| Site Hoarding | |
| Plot C2 | |
| Drawing no: NW2522/SK/DJP 13 | |