
Plot C2
Site Layout
– Asbestos Removal
16th Oct to 1st Dec 26

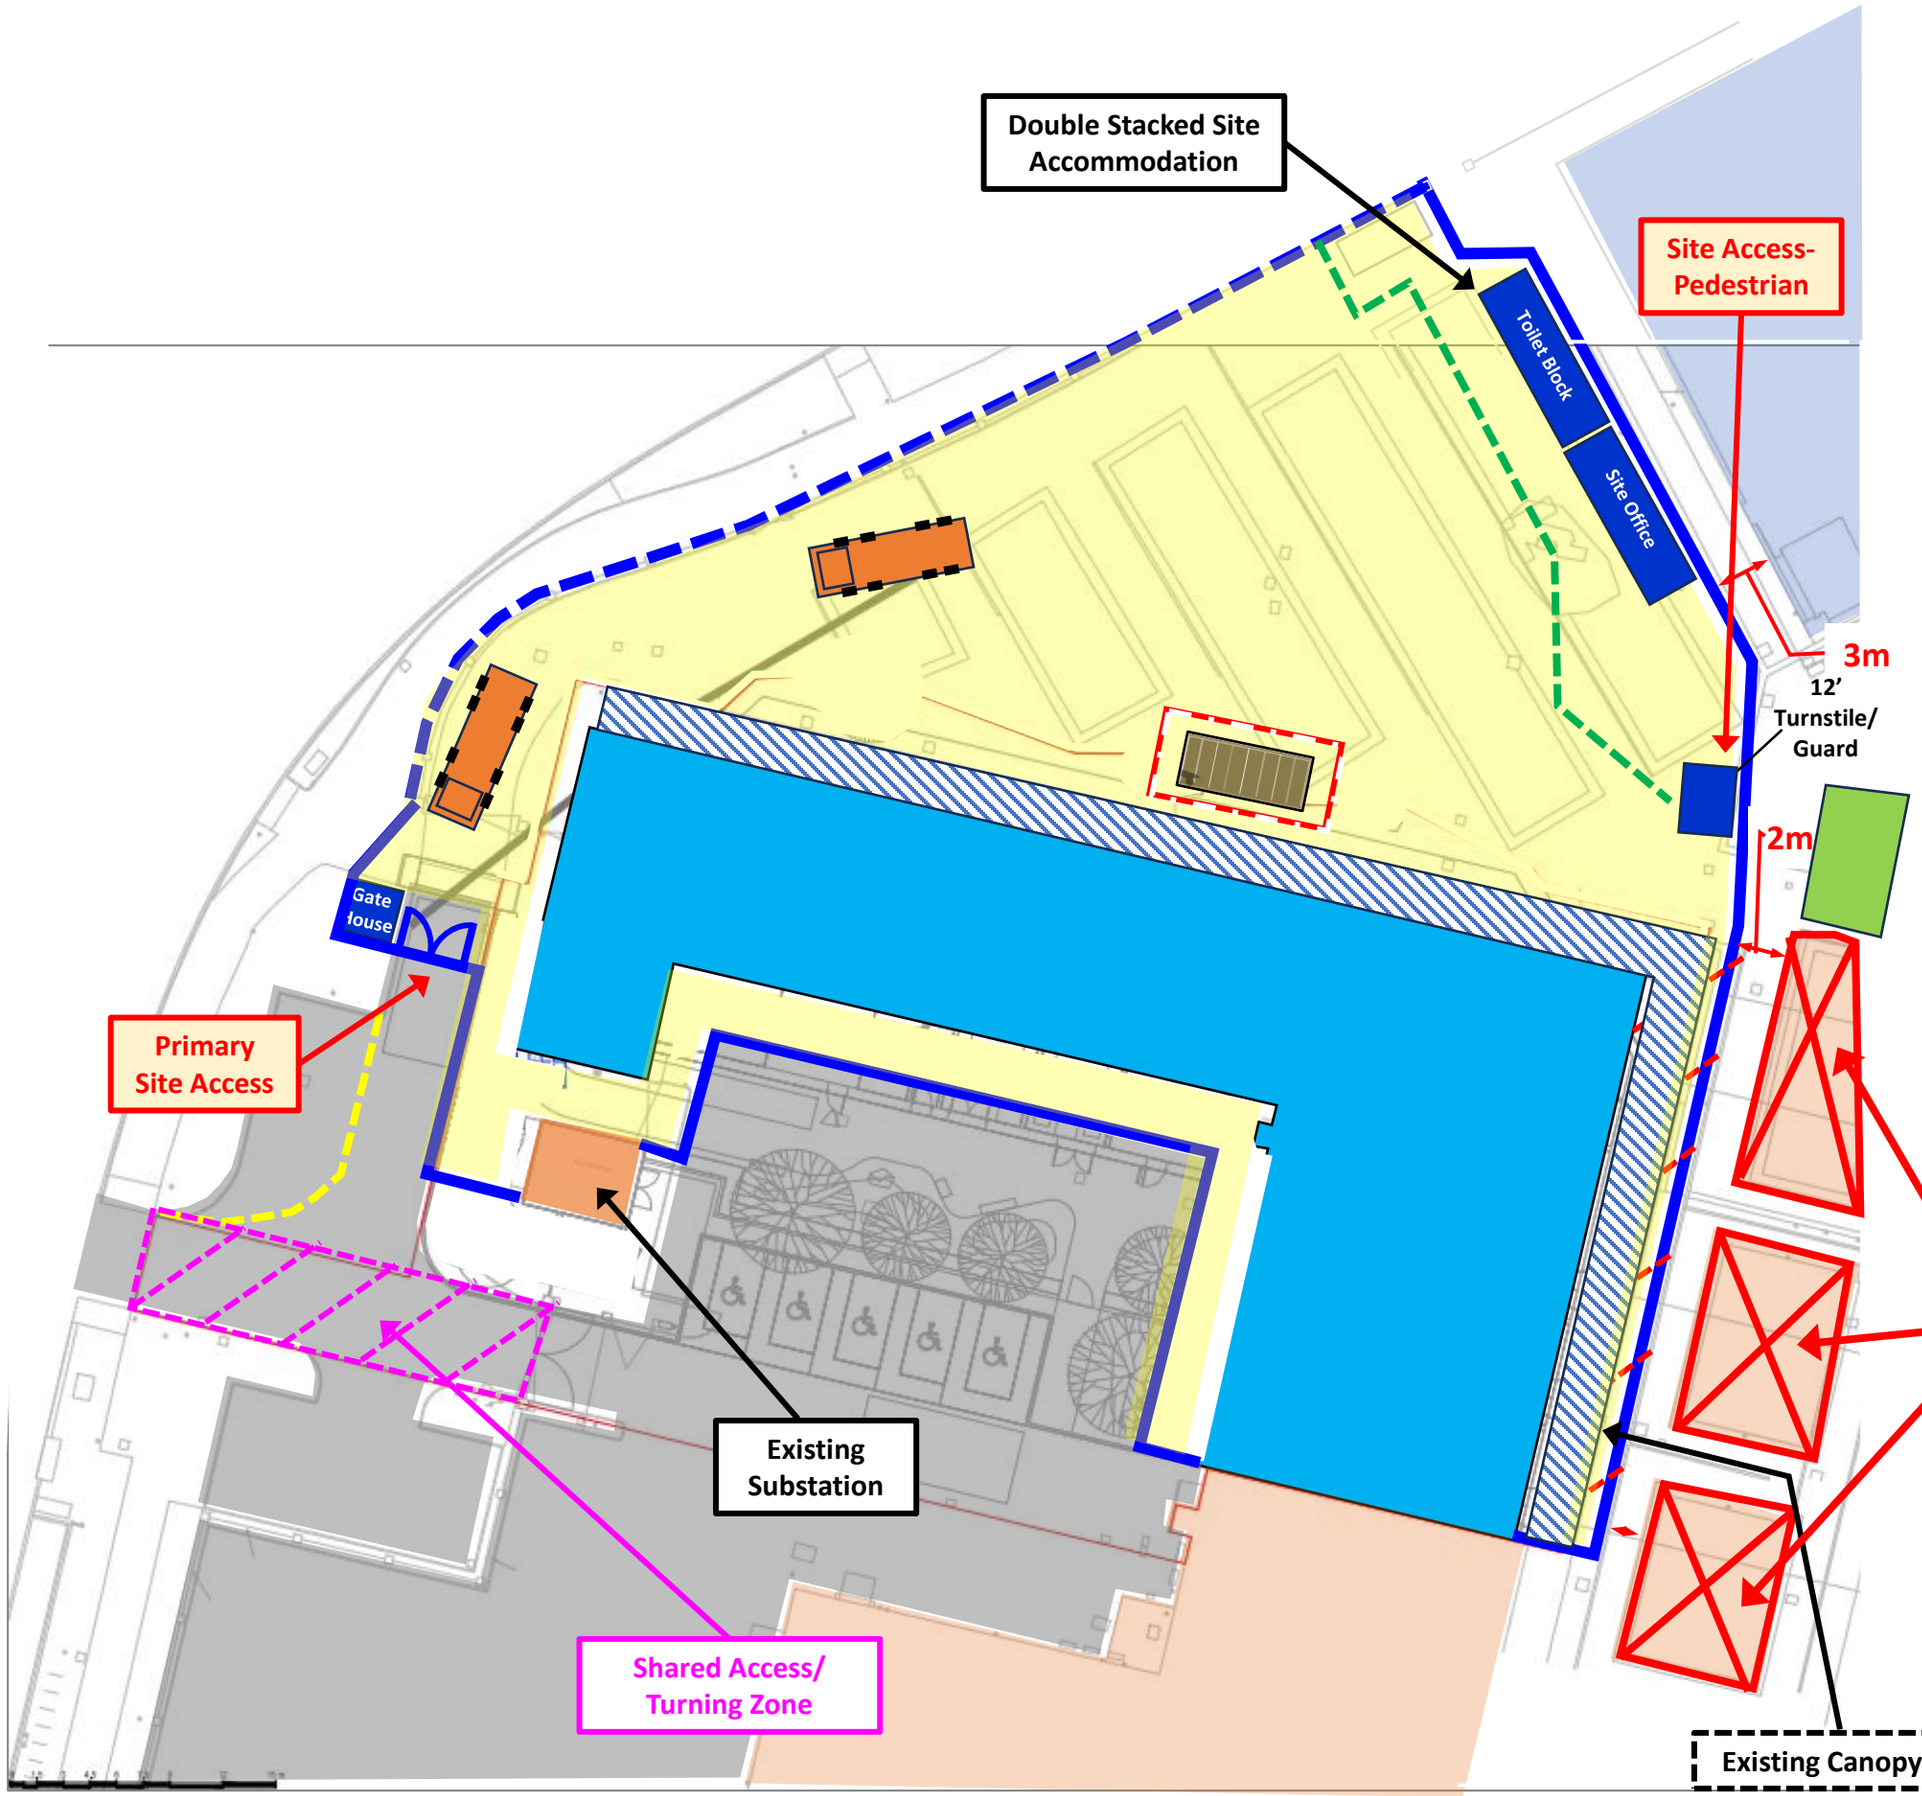

- Solid Hoarding
- Debris Net on Existing Fence
- General Site Area/ Materials Sorting
- Key Distribution Areas
- Pedestrian Barrier
- 40 yard skip

Caddick.
Site Layout – Asbestos Removal
Plot C2
Drawing no: NW2522/SK/JH 14A