
© Darwent Architecture Ltd. This drawing must not be copied or reproduced without consent. Unless marked as such, this drawing should not be used for Tender or Construction purposes. Figured dimensions only are to be taken from this drawing.
Contractor to check all dimensions and levels on site prior to commencement and inform architect in writing of any inaccuracies to drawings. All contractors are to be responsible for taking and checking all dimensions relative to their work. All noted dimensions are in millimetres unless stated otherwise. To be read in conjunction with all other consultants' drawings, specifications and schedules. In the event of uncertainty, please consult the Architect.

0 1 2 3 4 5 m

N

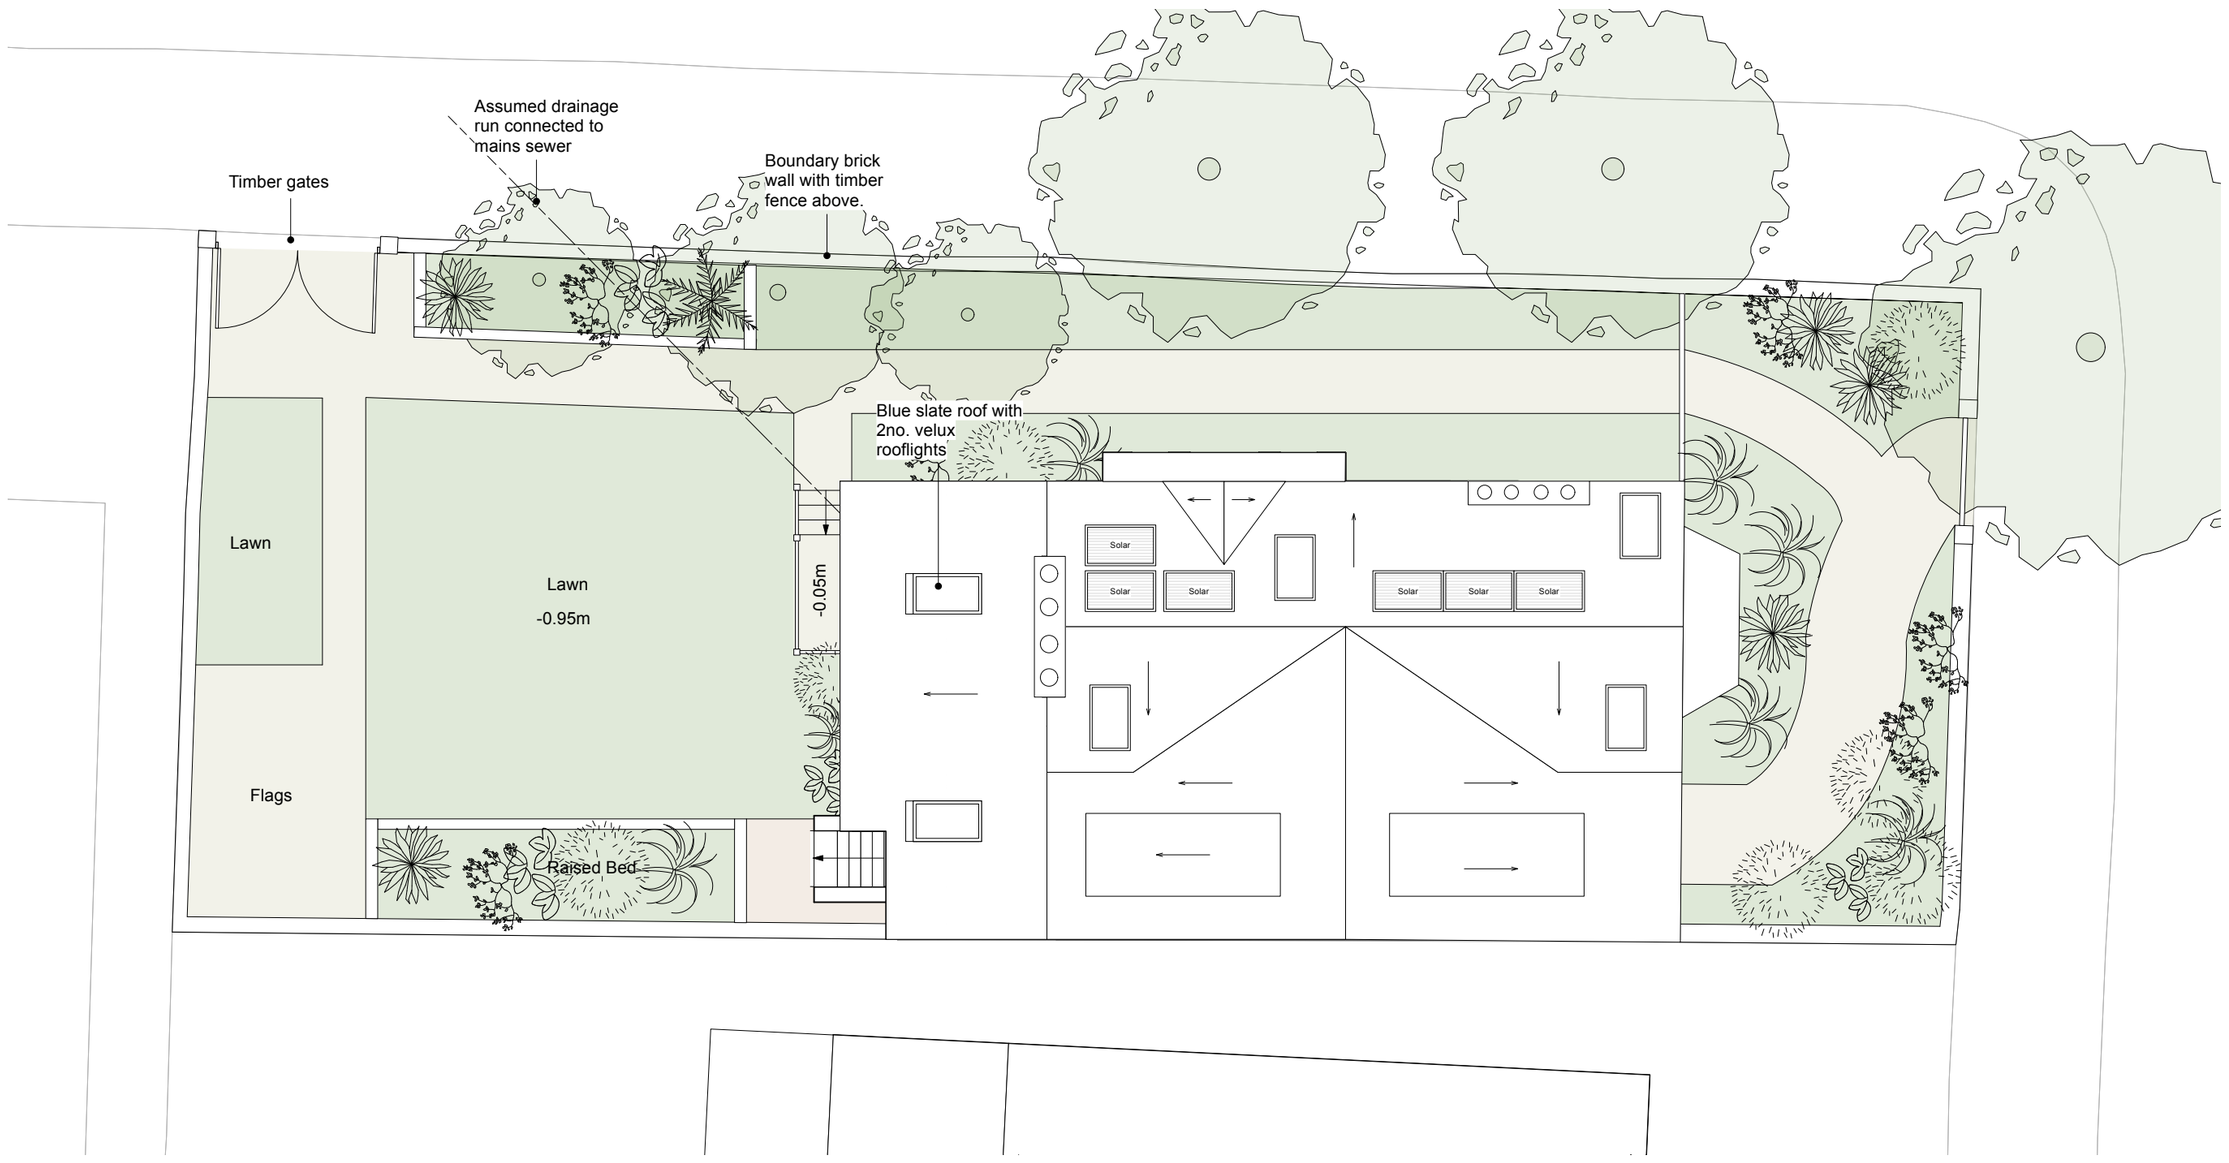

darwent architecture LTD

Trafalgar House, 5-7 High Lane, Chorlton-Cum-Hardy, Manchester, M21 9DJ **t** (0161) 8813031
The Island, Castleton, Hope Valley, Derbyshire, S33 8WN **t** (01433) 695560
e info@darwentarchitecture.co.uk **w** www.darwentarchitecture.co.uk Company number: 8246259

PROJECT: 31 Corkland Road, Chorlton-cum-Hardy, Manchester, M21 8UP			
CLIENT: Ben and Louise Crangle			
DWG. NO.: **541_ PL004**	**Existing Roof and Landscape Plan**	REVISION: -	DRAWN BY: **CJ**
DATE: September 2026	ISSUE: Planning Issue	SCALE: 1:100@A3	

© COPYRIGHT DARWENT ARCHITECTURE LTD