

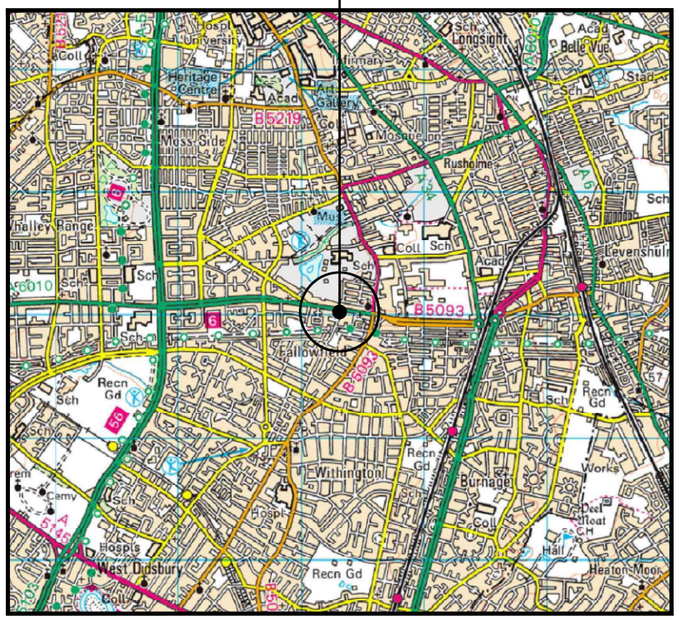


SITE LOCATION
(Scale 1:50000)

0 1km 2km 3km

1:50k

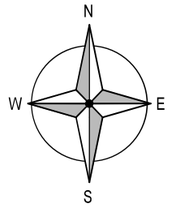

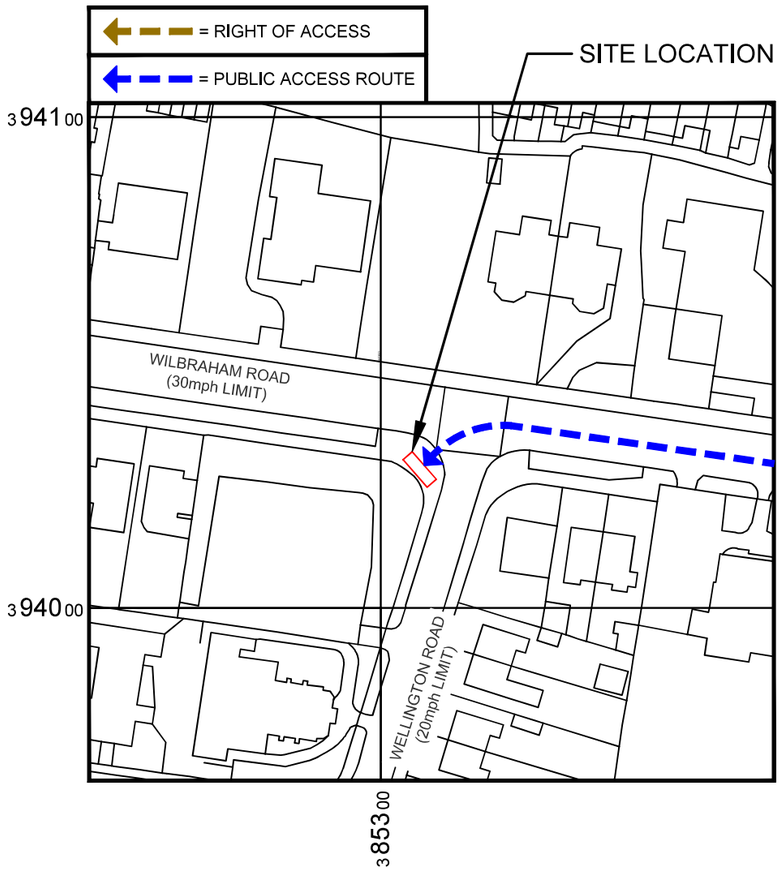

SITE LOCATION
(Scale 1:1250)

0 25m 50m 75m

1:1250

DIRECTIONS TO SITE:

HEAD EAST ON M60, AT JUNCTION 27, EXIT TOWARD STOCKPORT (EAST), SLIGHT LEFT ONTO THE A626 RAMP TO M'C'R/A6, SLIGHT LEFT ONTO TIVIOT WAY/A6188, AT THE ROUNDABOUT, TAKE THE 3RD EXIT ONTO MANCHESTER RD/A6188, TURN RIGHT ONTO WELLINGTON RD N/A6, TURN LEFT ONTO CROSSLEY RD, CONTINUE ONTO GRANGETHORPE DR, TURN RIGHT ONTO KINGSWAY/A34, AT THE ROUNDABOUT, TAKE THE 1ST EXIT ONTO MOSELEY RD./A34, AT THE ROUNDABOUT, TAKE THE 1ST EXIT ONTO MOSELEY RD./B5093, CONTINUE ONTO WILBRAHAM RD/A6010, TURN LEFT ONTO WELLINGTON RD



SITE PHOTOGRAPH

what3words:

///large.deeper.dating

Jet Infrastructure

Project:		Site Address:		ALL DIMENSIONS ARE IN mm UNLESS NOTED OTHERWISE				Drawing Title:		Purpose of Issue:	
JET376		WILBRAHAM ROAD WELLINGTON ROAD FALLOWFIELD MANCHESTER M14 6FG		Rev	Modification	By	Ch	Date	SITE LOCATION MAPS		PLANNING	
Sharer 1 Ref: 104860	Sharer 2 Ref: -			A	Issued for Approval	RM	JE	21.09.26	Drawing No.: 100	Drawing Revision: A	Date of Issue: 21.09.26	Pack Revision: A
Cell Name: WILBRAHAM ROAD SW		National Grid Ref: E: 385307 N: 394029							Drawn By: RM	Drawn On: 21.09.26	Principal Designer: JET NETWORK SOLUTIONS	
									Checked By: JE	Checked On: 21.09.26	Designer: JE	Surveyed By: CMcG

JET network solutions

Virgin media O2