
COPYRIGHT OF ATELIER MB LTD
DO NOT SCALE FROM THIS DRAWING
DIMENSIONS TO BE CHECKED ON SITE

Third Floor

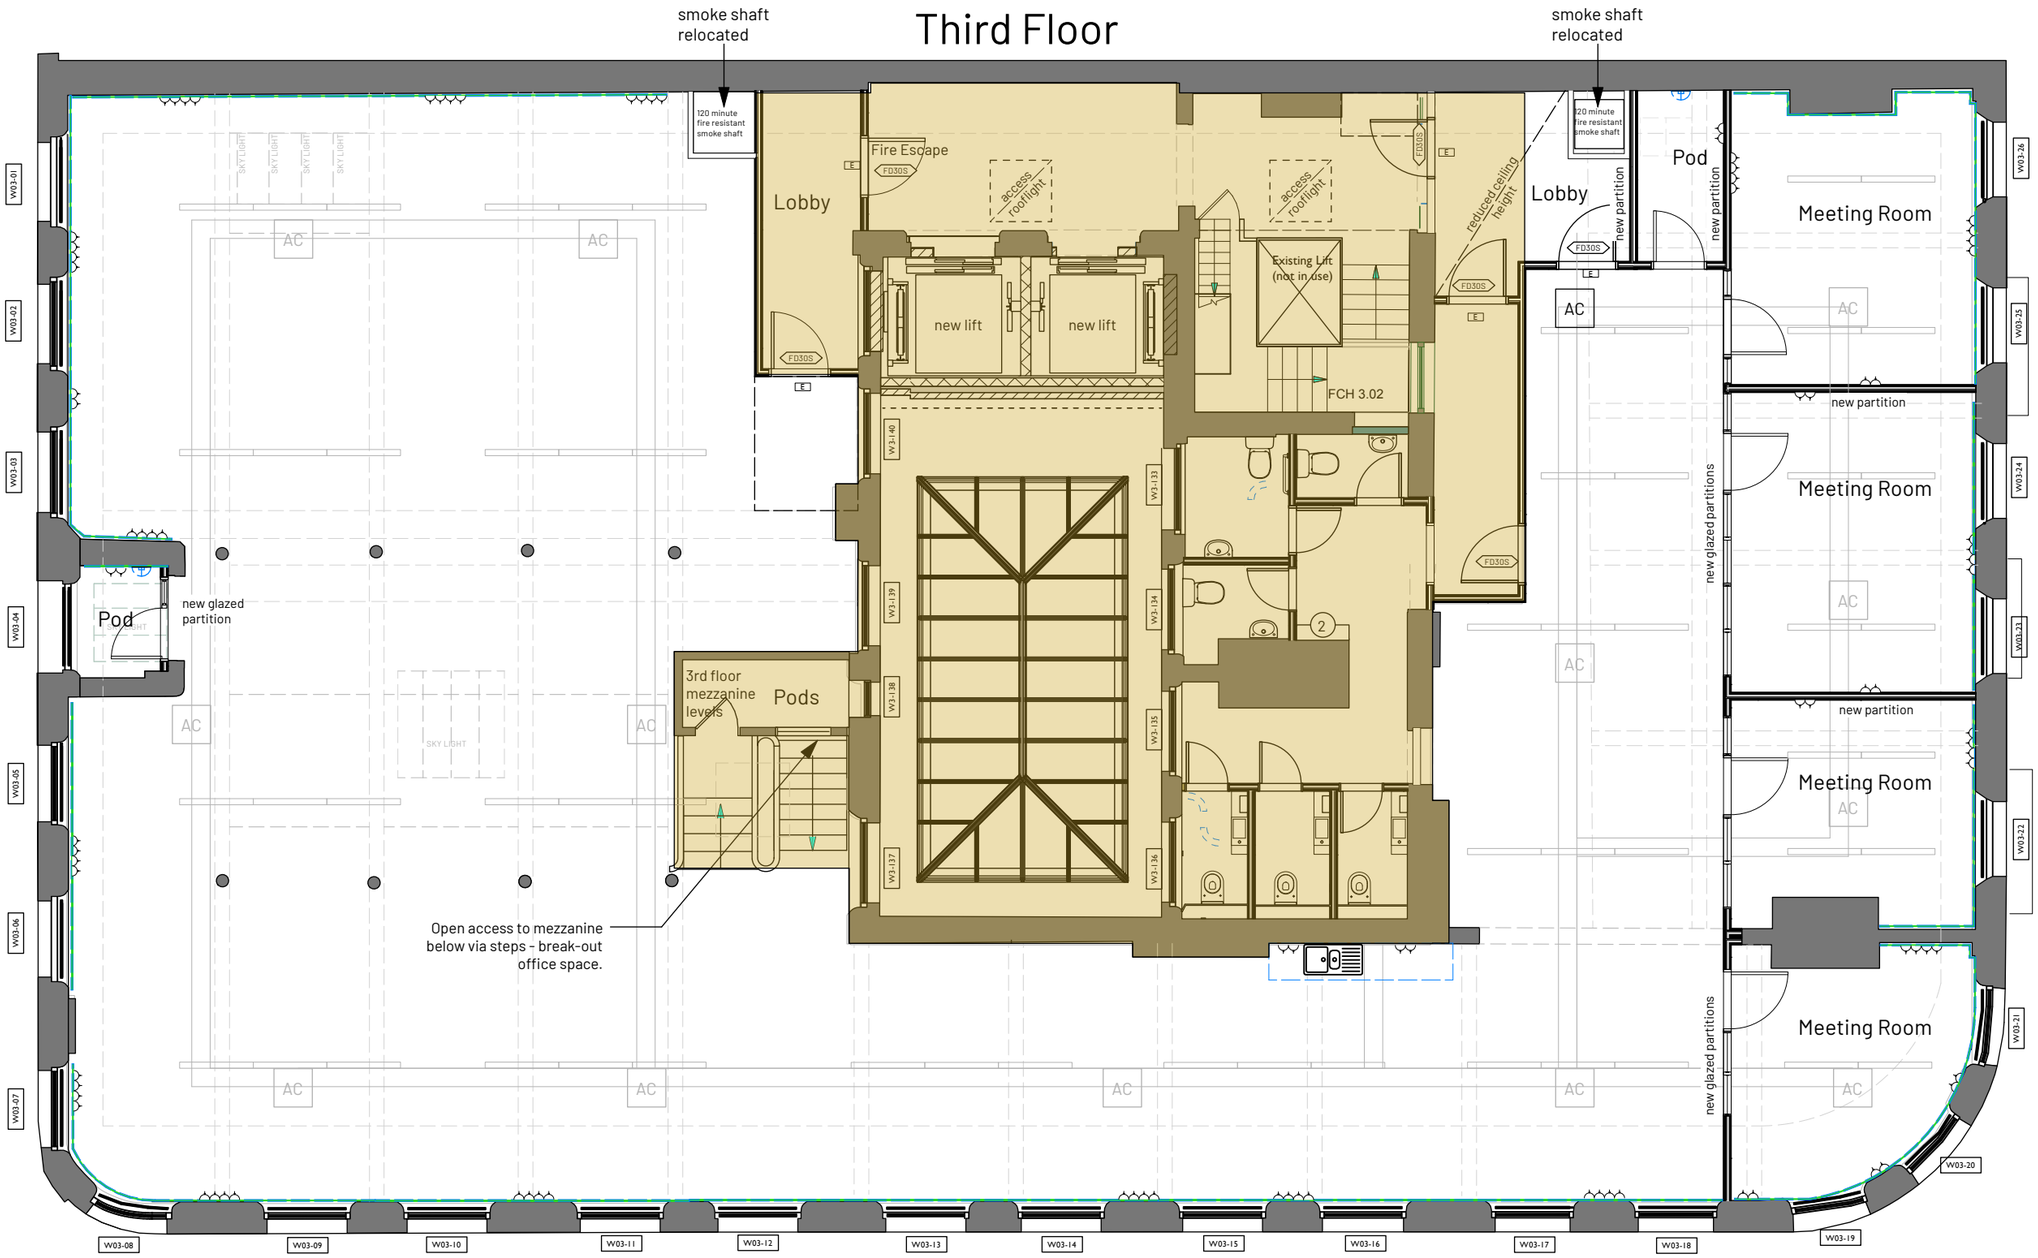

KEY

Area not included in this application

Services

- V-TAC VT-7-43 LED linear suspended light
- surface mounted steel conduit
- surface mounted steel socket outlet
- suspended cable tray

AC — ceiling mounted AC unit



Ceiling mounted AC unit



Suspended cable trays



Suspended linear luminaire

REV	NOTE	DRN	CHK

77-79 Mosley St
Manchester
CAT B Offices

3rd Floor Reflected Ceiling Plan

PROJECT REF.	2143
DRWG NO.	P(141)
REVISION	
SCALE	1:100 @ A3
DATE 1st	March 26
DRAWN	PL

SK sketch E existing P proposed T tender C construction F1 final issue

+44 161 236 0051
ARCHITECT@ATELIERMB.CO.UK

ATELIER.MB