
COPYRIGHT OF ATELIER MB LTD
DO NOT SCALE FROM THIS DRAWING
DIMENSIONS TO BE CHECKED ON SITE

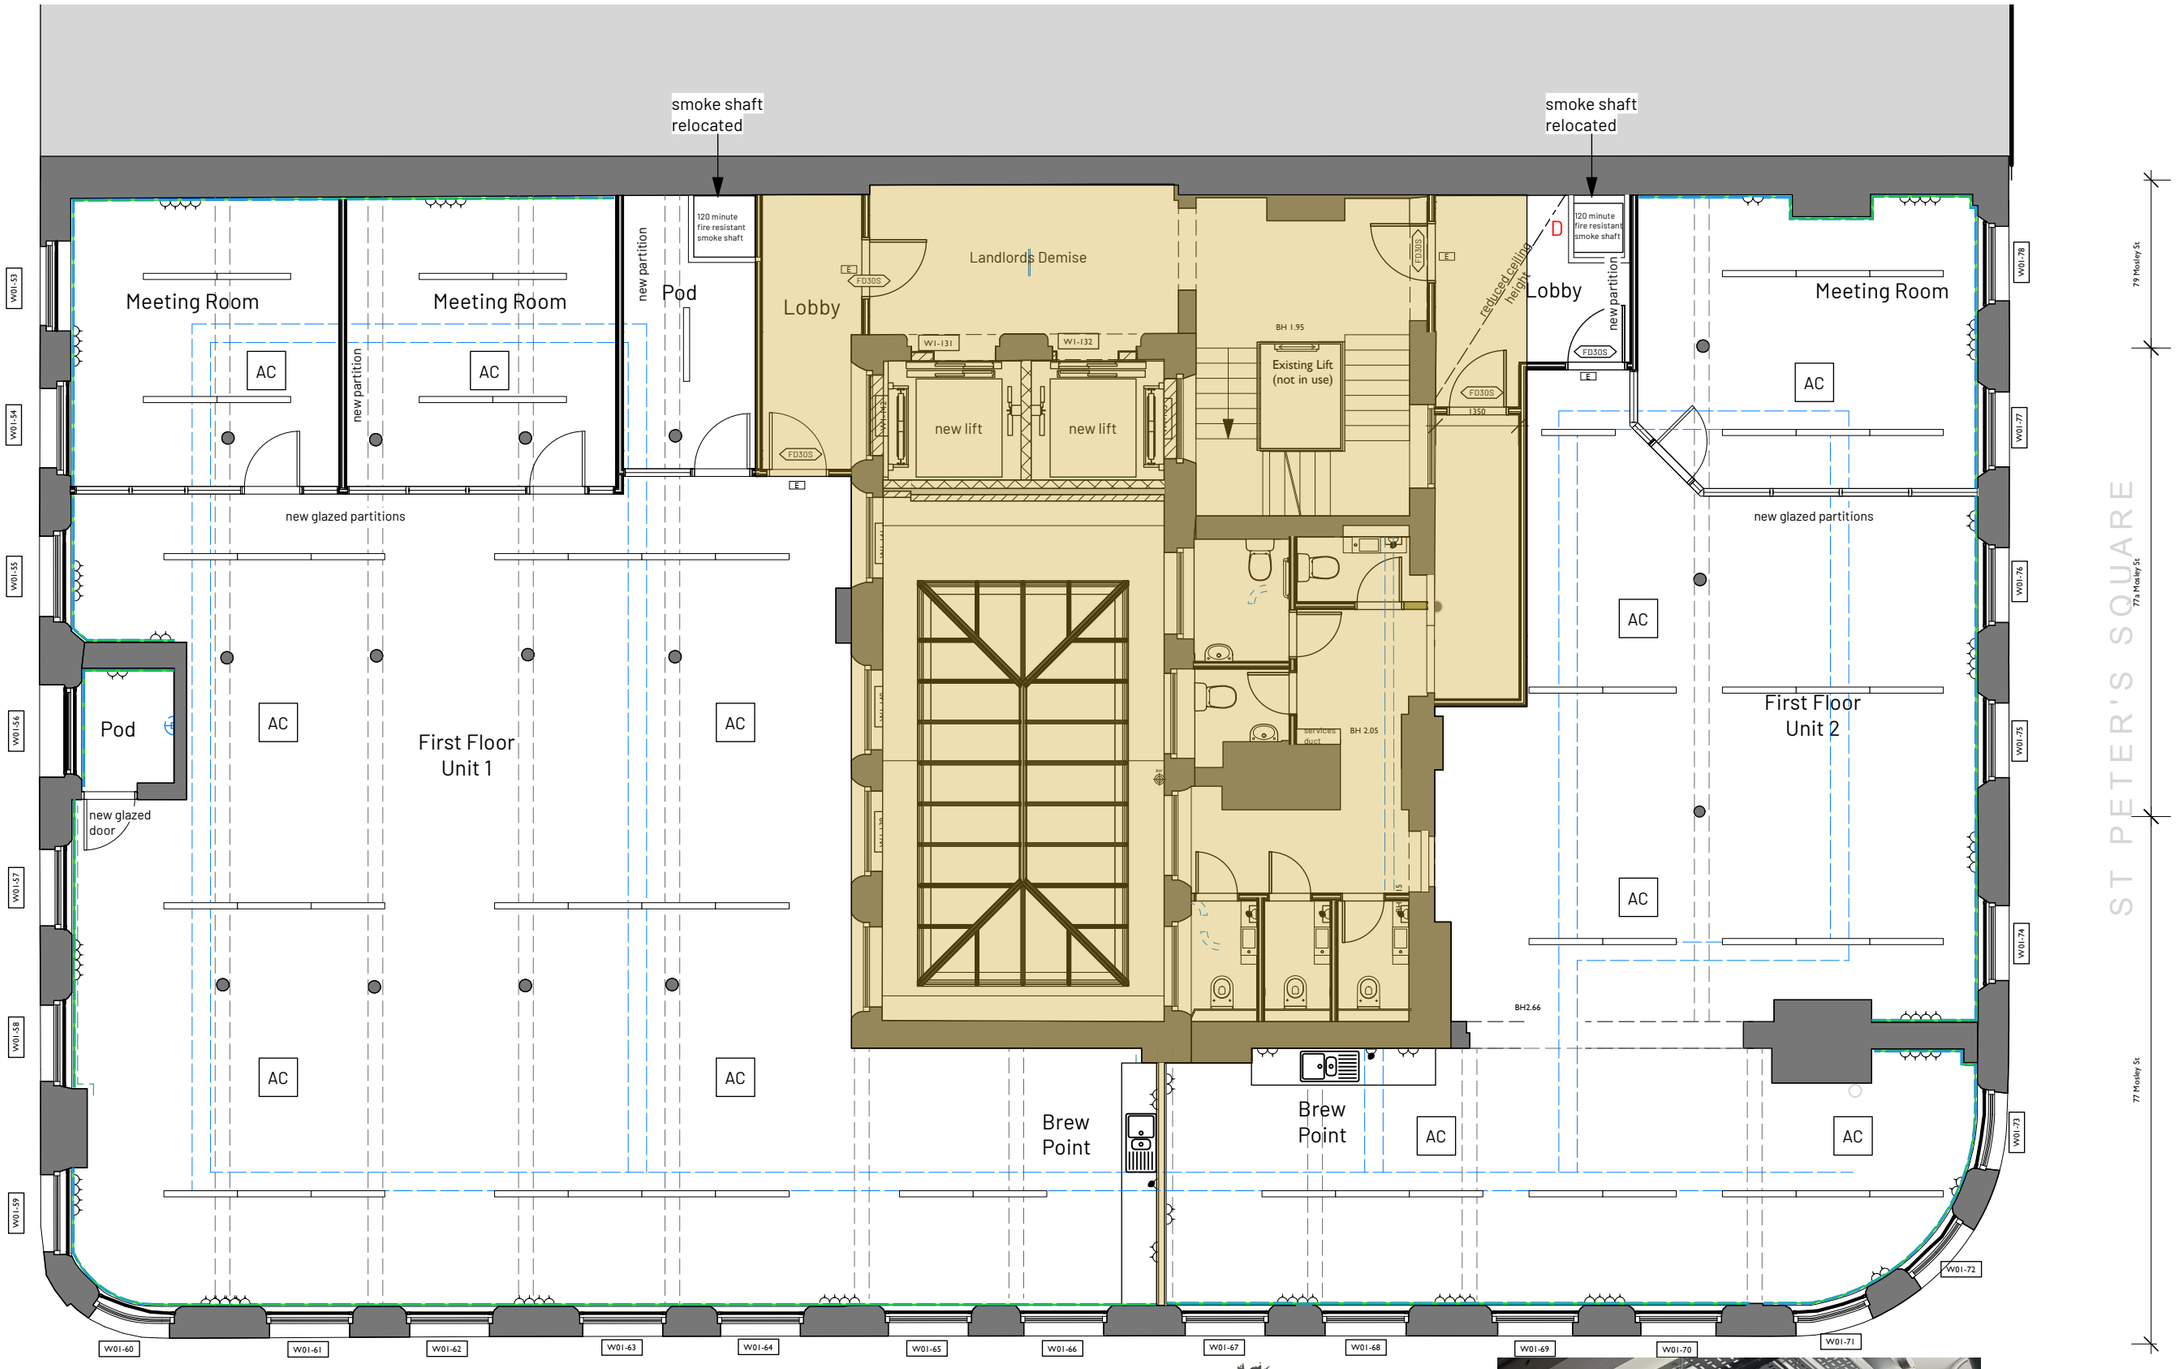

KEY

KEY

Area not included in this application

Services

V-TAC VT-7-43 LED linear suspended light

surface mounted steel conduit

surface mounted steel socket outlet

suspended cable tray

AC — ceiling mounted AC unit



Ceiling mounted AC unit



Suspended cable trays



Suspended linear luminaire

REV	NOTE	DRN	CHK

77-79 Mosley St
Manchester
CAT B Offices

1st Floor Reflected Ceiling Plan

PROJECT REF.	2143
DRWG NO.	P(121)
REVISION	
SCALE	1:100 @ A3
DATE 1st	Oct 25
DRAWN	GS

SK sketch E existing P proposed T tender C construction F1 final issue

+44 161 236 0051
ARCHITECT@ATELIERMB.CO.UK
ATELIER.MB