


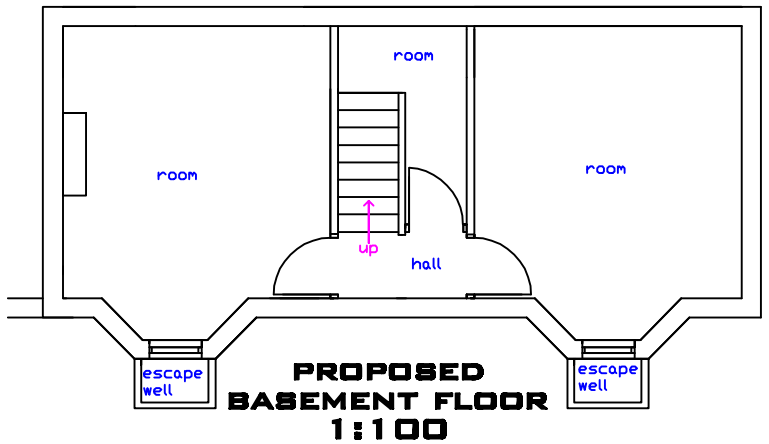


PROPOSED BASEMENT FLOOR
1:100

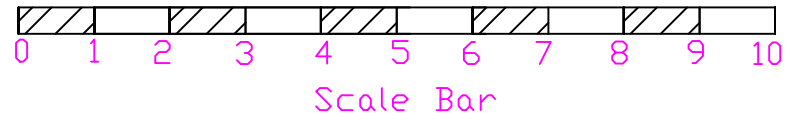


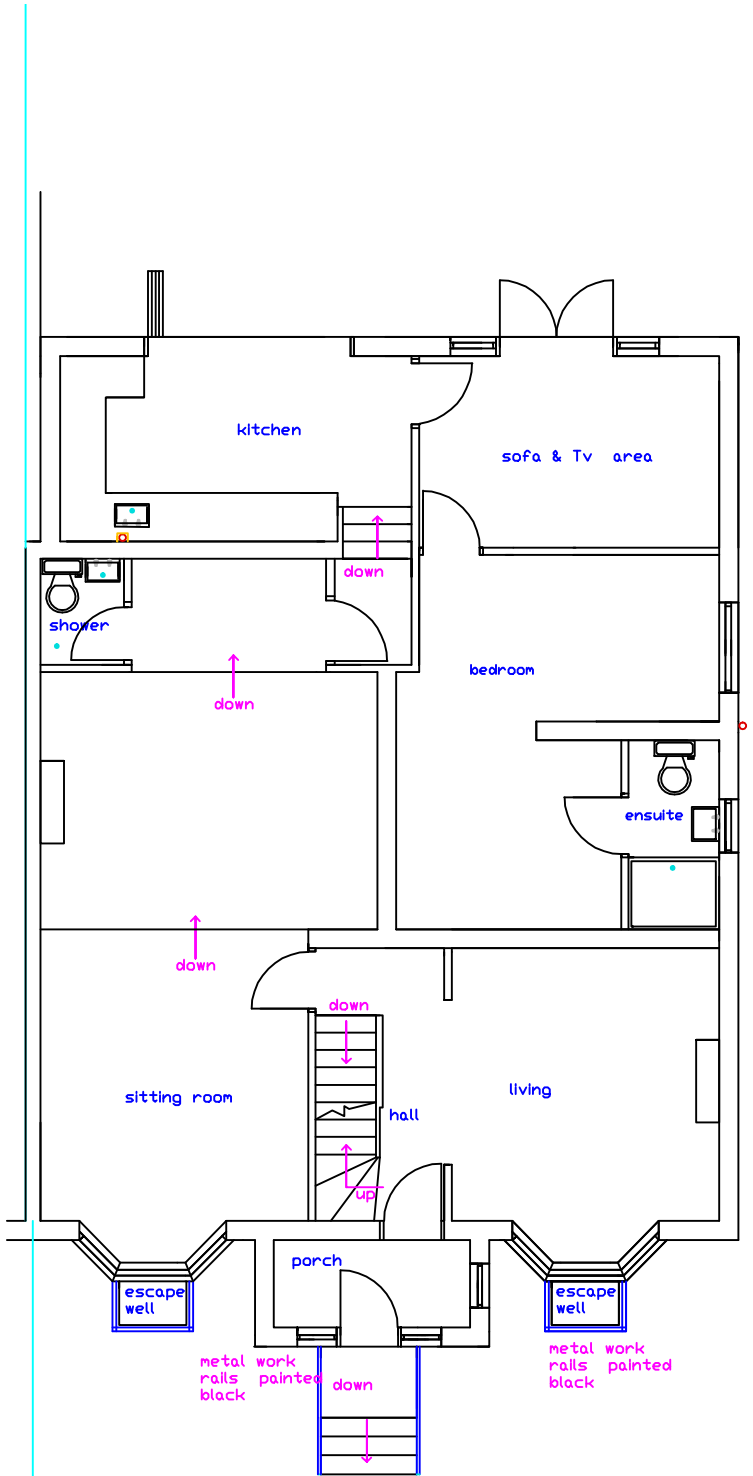

PROPOSED GROUND FLOOR
1:100

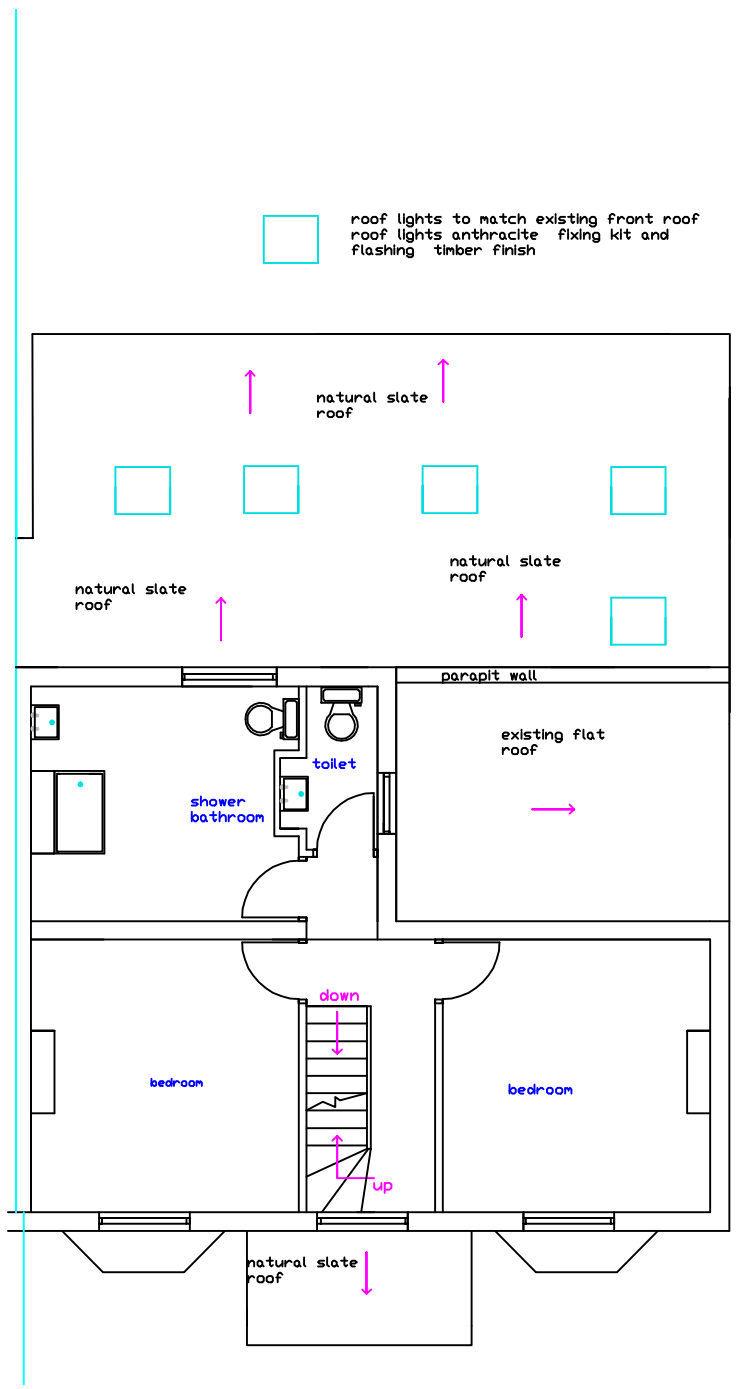

PROPOSED FIRST FLOOR
1:100

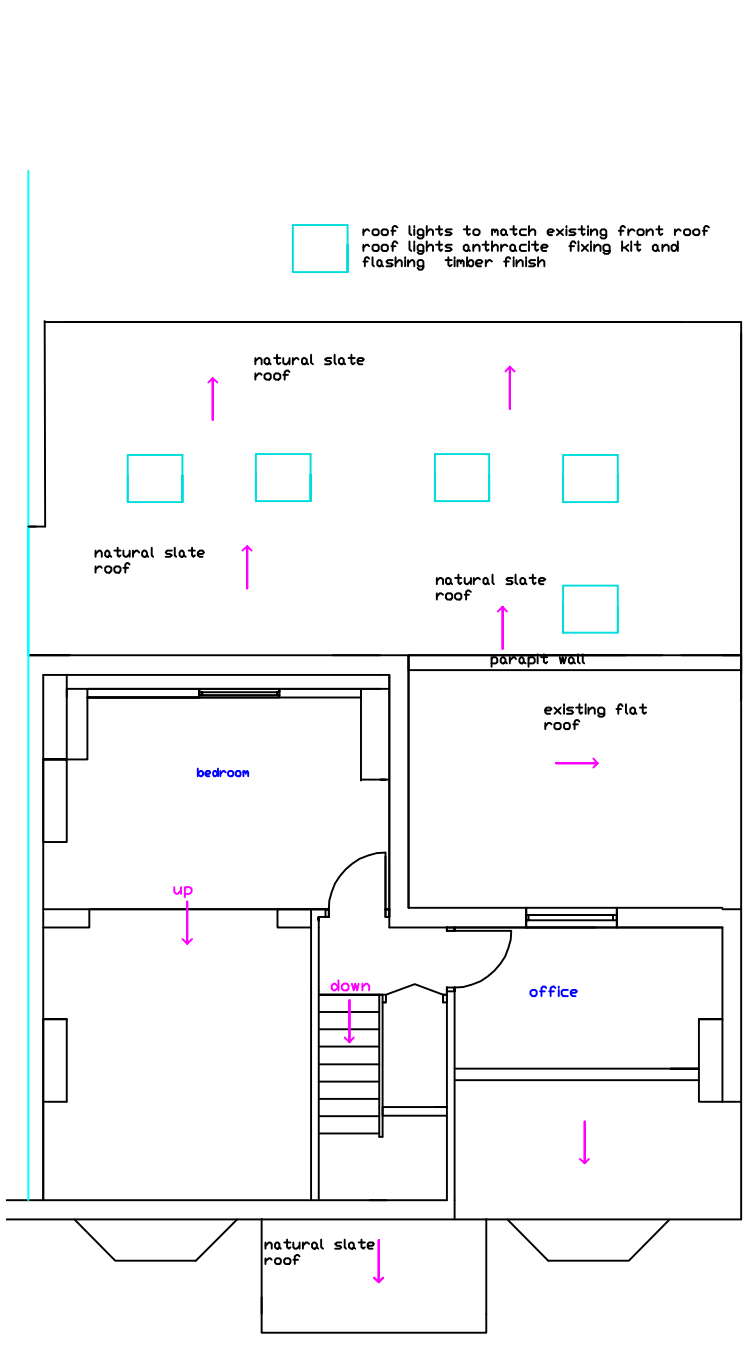

PROPOSED LOFT FLOOR
1:100

DO NOT SCALE OF THIS DRAWING
TAKE ALL DIMENSIONS ON SITE
(builders Note)
Do not start any works untill all the approvals have been obtained.
Any discrepancy to be reported to Plans Drawn as soon as possible.

[redacted]

date:
SEPTEMBER. 2026

drawn:
BW

drawing title:

AREAS TO CHANGE
ROOF OVER REAR SINGLE STORY
REAR DORMER
FRONT ENTRANCE STEPS
METAL ENTRANCE GATES
BOUNDARY FENCE
DRIVE WAY
PORCH AND STAIRS

BUILDING SAFETY ACT 2023

The Main Contactor will be required
To be nominated as the
Principle Contractor
to be reponsible for all the
Health and Safety
for the Contract Period
For all Trades and Suppliers
working or visiting the Site

project:
MANCHESTER CITY COUNCIL

PLANNING
&
BUILDING CONTROL
APPLICATION

[redacted]

project no.
PA20

drg. no.
03 F

A3 paper