



1. Front - Proposed
1 : 100

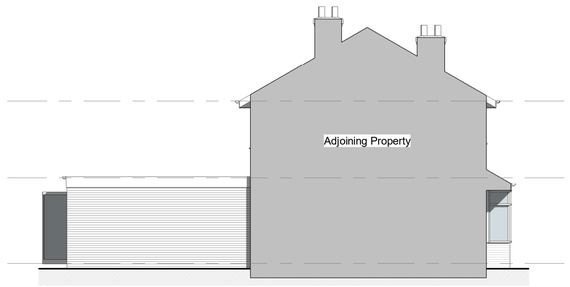


2. Left Side - Proposed
1 : 100

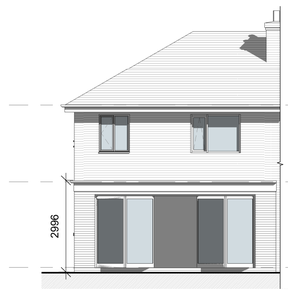


3. Rear - Proposed
1 : 100



4. Right Side - Proposed
1 : 100

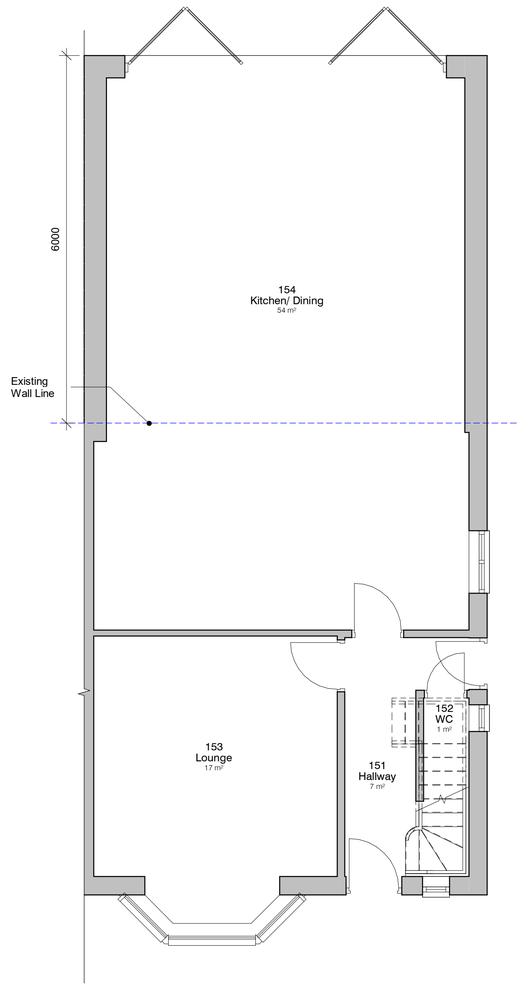

5. Level 0 - GA Proposed
1 : 50

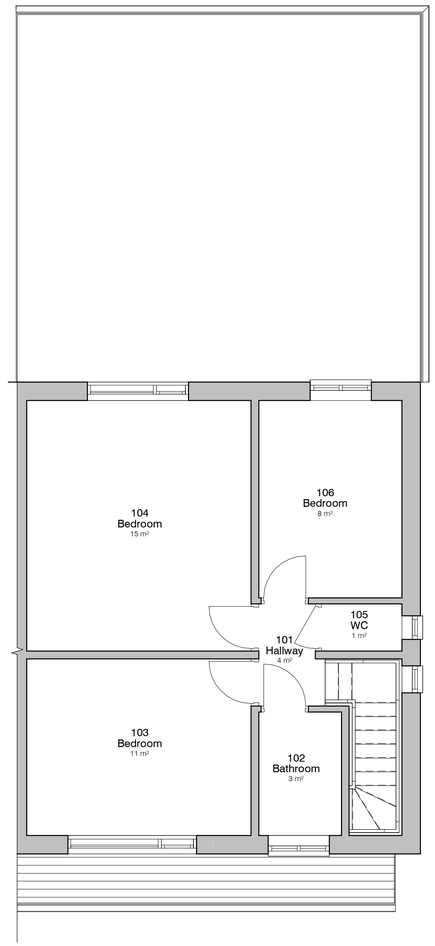

6. Level 1 - GA Proposed
1 : 50

1 0 1 2 3 4 5
SCALE 1: 100 m

0.5 0 0.5 1 1.5 2 2.5
SCALE 1: 50 m

REV.	DESCRIPTION	BY	DATE
1.	Roof light removed	CW	09/10/26

PROJECT: 3 Edilom Road	SCALE @ A1: As indicated	DATE: 24 AUG 26	DRAWN BY: CW
CLIENT: Elchonon Berger	STATUS: PLANNING		
TITLE: Proposed GA Plans and Elevations	PROJECT NO.: DA26036.	DRAWING NO.: 003.	REV.: 1

DA DEBTAL ARCHITECTURE
www.debtal.co.uk

NOTES

© COPYRIGHT - ALL RIGHTS RESERVED
THIS DRAWING MUST NOT BE REPRODUCED WITHOUT PRIOR WRITTEN CONSENT
OF DEBTAL ARCHITECTURE LTD.
ALL DIMENSIONS AND SETTING OUT SHALL BE CHECKED AND CONFIRMED ON SITE.
ANY DISCREPANCIES TO BE REPORTED TO THE DESIGNER PRIOR TO THE
COMMENCEMENT OF ANY WORKS. ALL WORKS TO BE CARRIED OUT IN
ACCORDANCE WITH CURRENT STATUTORY LEGISLATION, RELEVANT CODES OF
PRACTICE AND BRITISH STANDARDS. ALL DIMENSIONS ON THIS DRAWING ARE IN
MILLIMETRES (UNLESS OTHERWISE STATED).