

NOTES
1. All dimensions are in millimetres unless otherwise stated
2. This drawing is to be read with all other relevant documentation
3. Do not scale from this drawing, all measurement data should be taken directly from the model

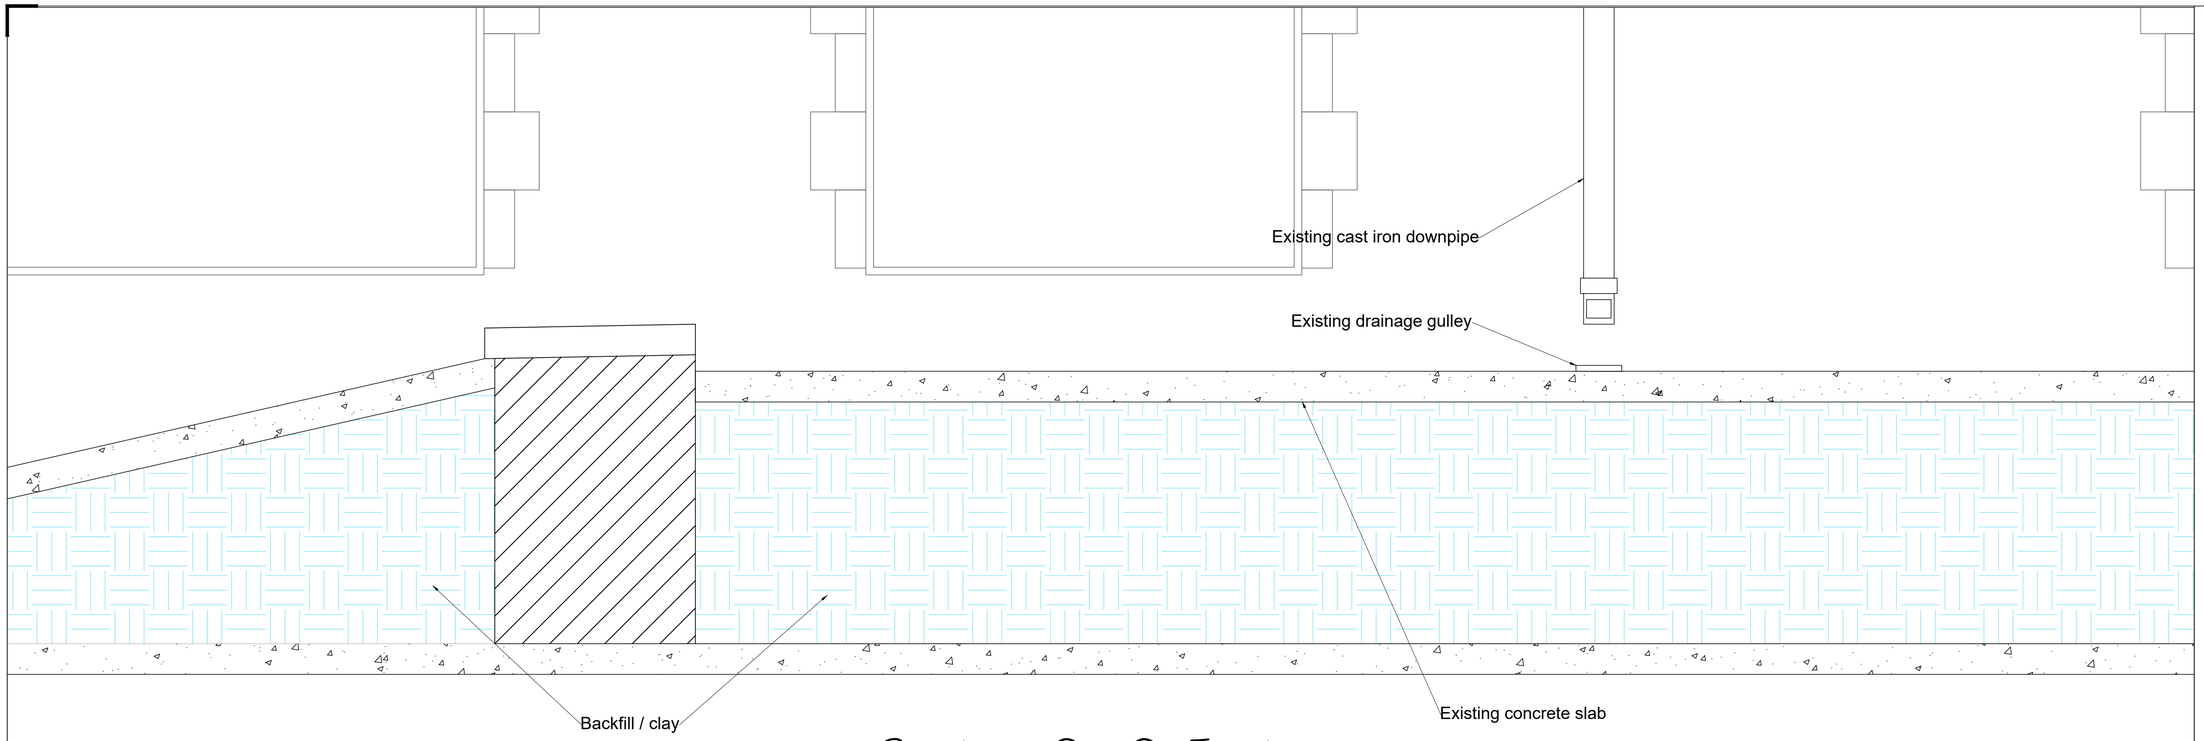

Section C - C Existing

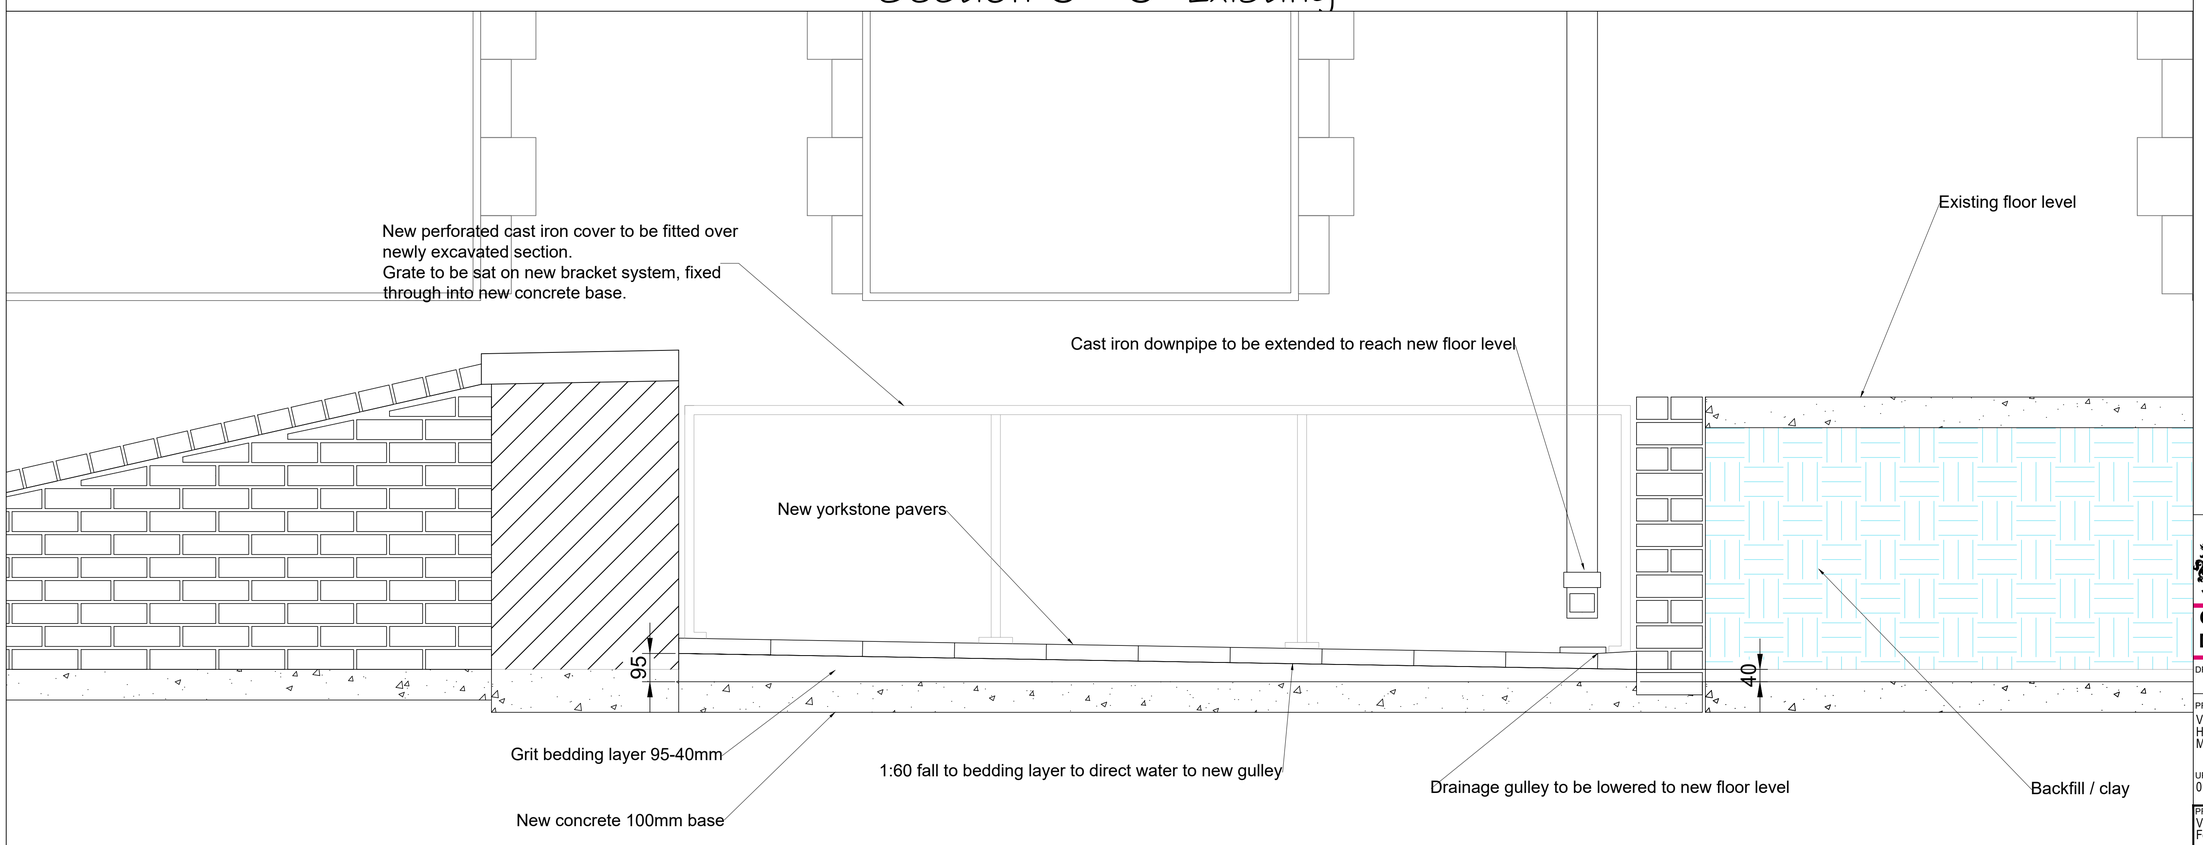

Section C - C Proposed Works

No part of this drawing or data file may be reproduced without prior written permission of the Manchester City Council or approved representative.

1:100
0 2m 4m 6m 8m 10m

MANCHESTER CITY COUNCIL

Capital Programmes Division

Manchester City Council
PO Box 532, Town Hall
Manchester
M60 2LA

DRAWING STATUS: TARGET COST ISSUE

PROPERTY TITLE
Victoria Baths
Hathersage Road, Manchester
M13 0FE

UPRN: 010090237549
DFE NO.: -

PROJECT TITLE
Victoria Baths
Follow-on Ramp Works

DRAWING TITLE
Section C-C - Existing and Proposed Works

JOB NO.: AMP/45996/4
DATE: 06/10/2026
REV: A

SCALE: 1:10 @A1
AUTHOR: CT
CHECKED BY: JK
APPROVED BY: JK

DRAWING NO.
VBC-MCC-ZZ-ZZ-DR-B-0014