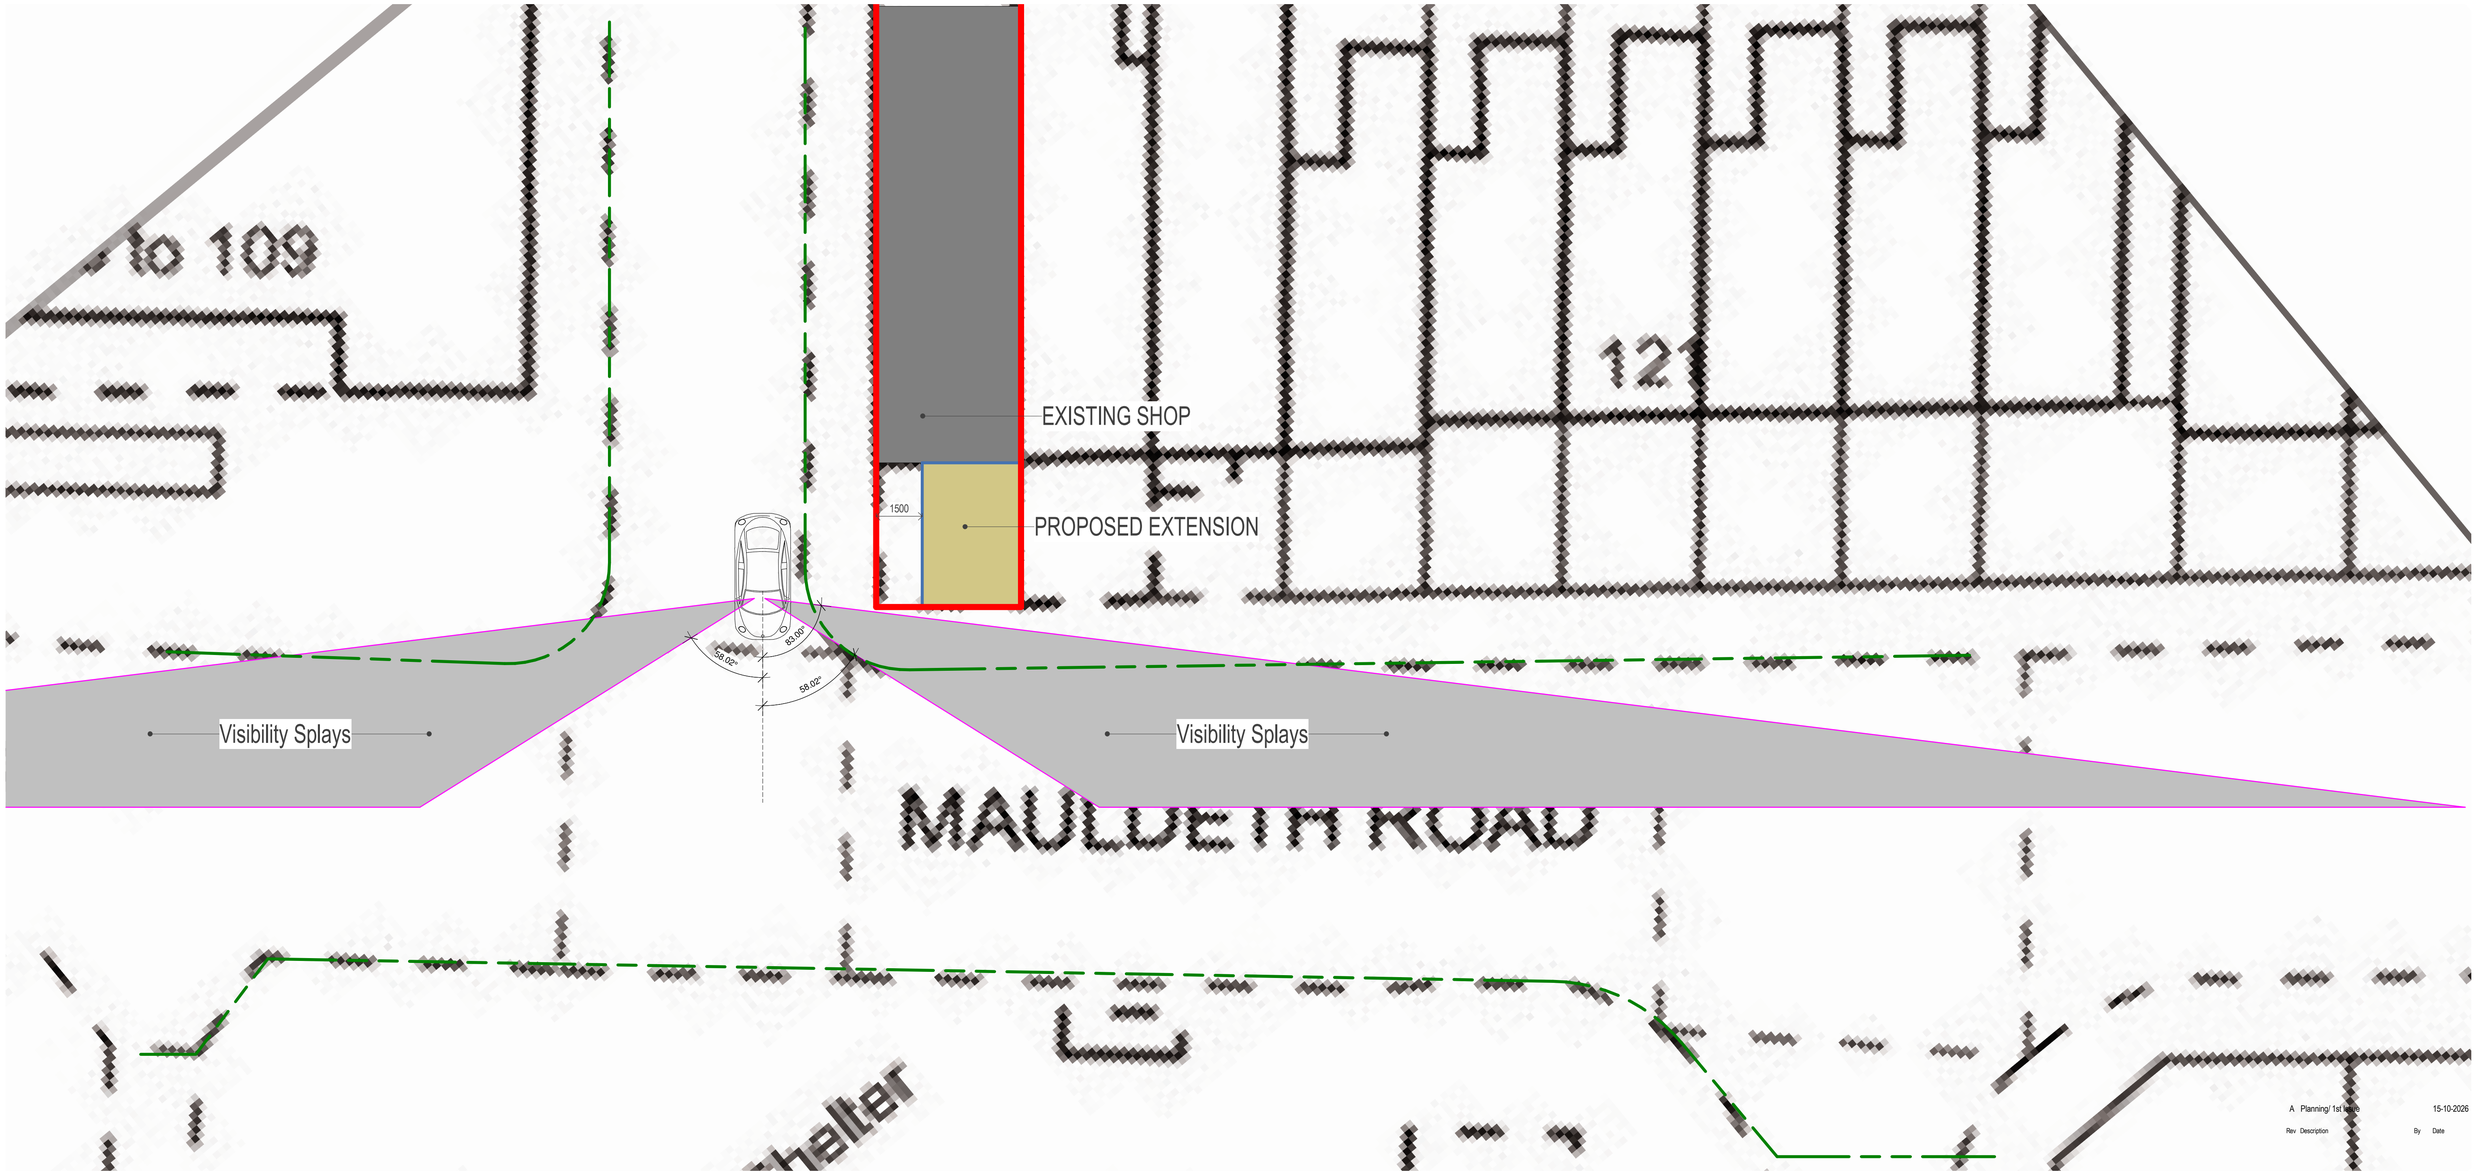


1 SPLAY
1 : 100

Rev	Description	By	Date
A	Planning/ 1st Issue		15-10-2026

MUSE Architects

111 Mauldeth Rd, Manchester
M14 6SR

PROJECT:
Visibility Splays

DRAWING TITLE:

DRAWING STATUS: Planning

DRAWN: IU | CHECKED: MM

APPROVED: MM | DATE: 15-10-2026

SCALE: | 111_A1.03 DRAWING NUMBER: | A REV:

(A1)