

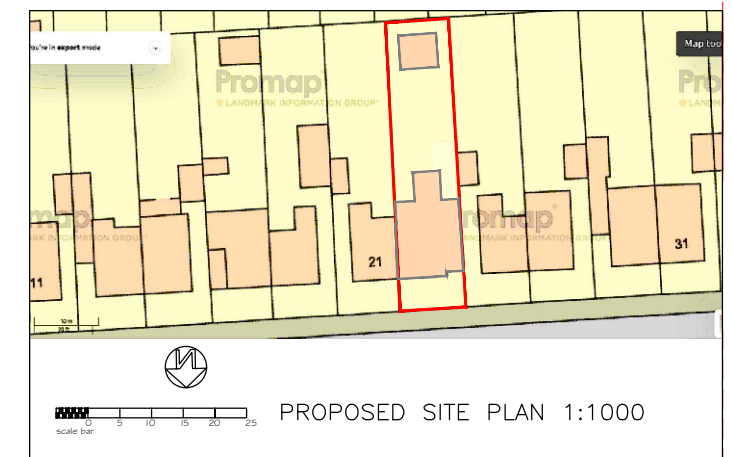
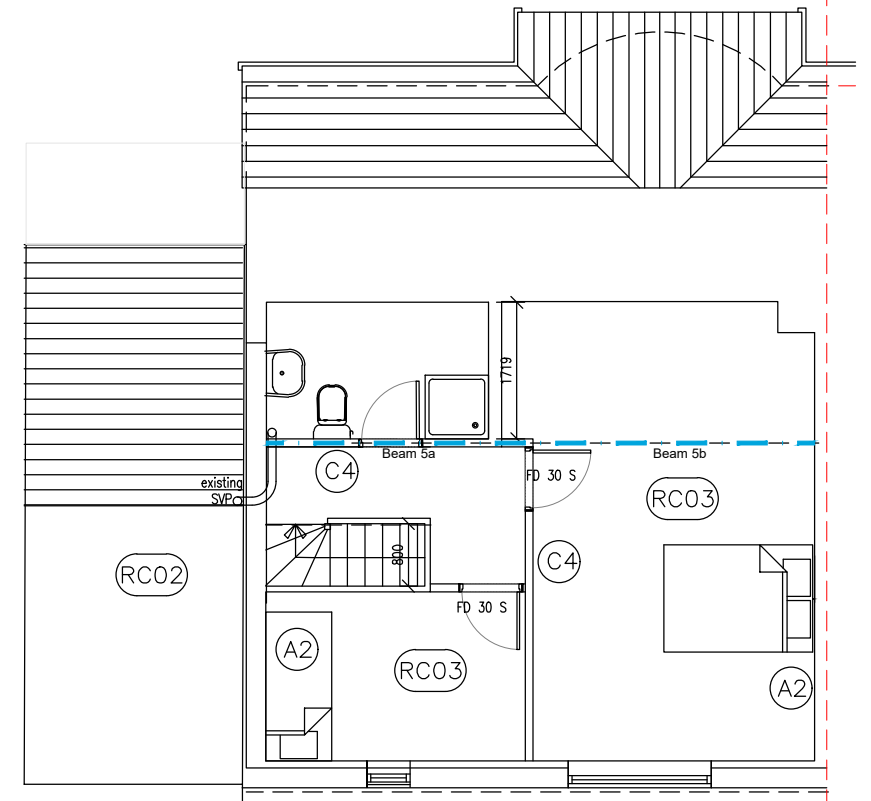
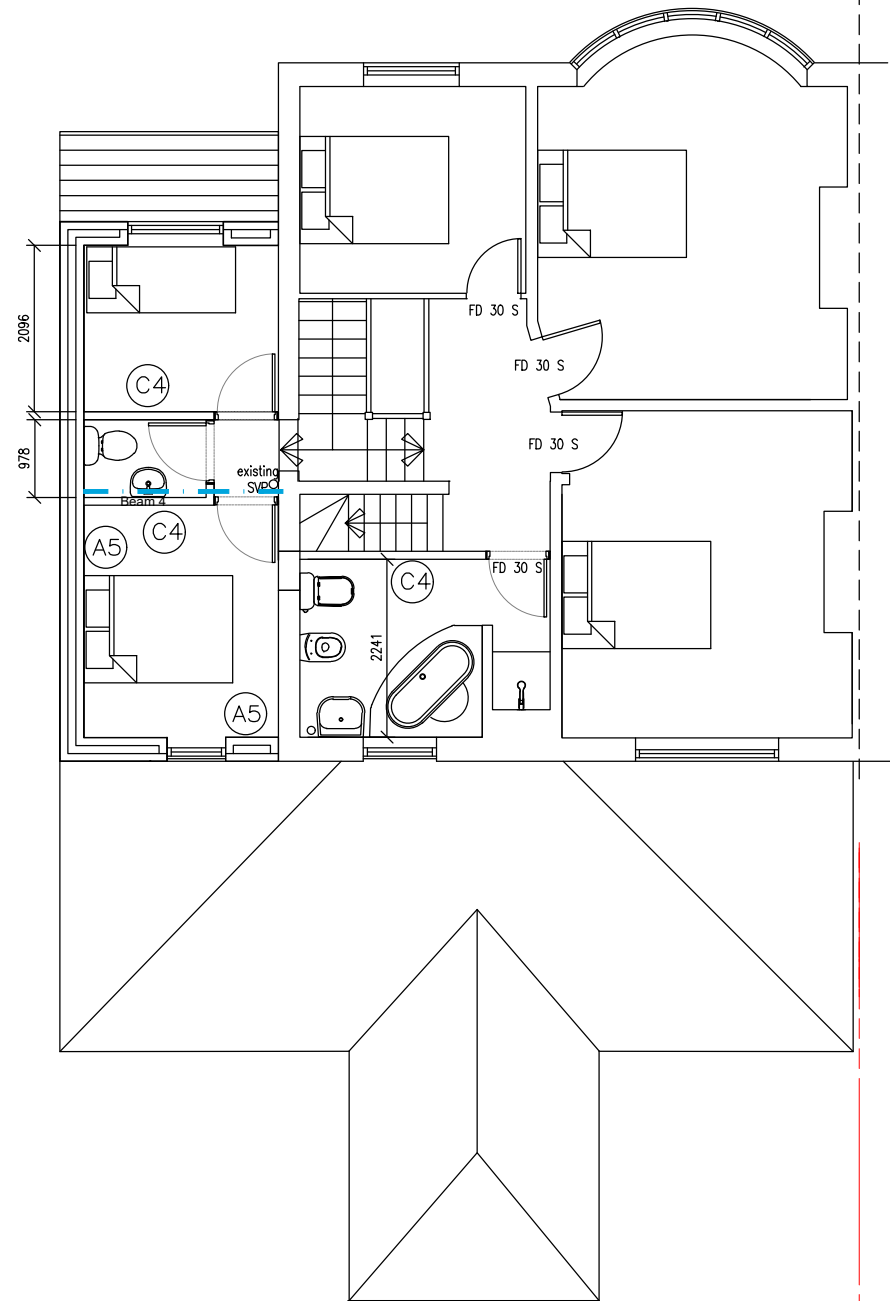


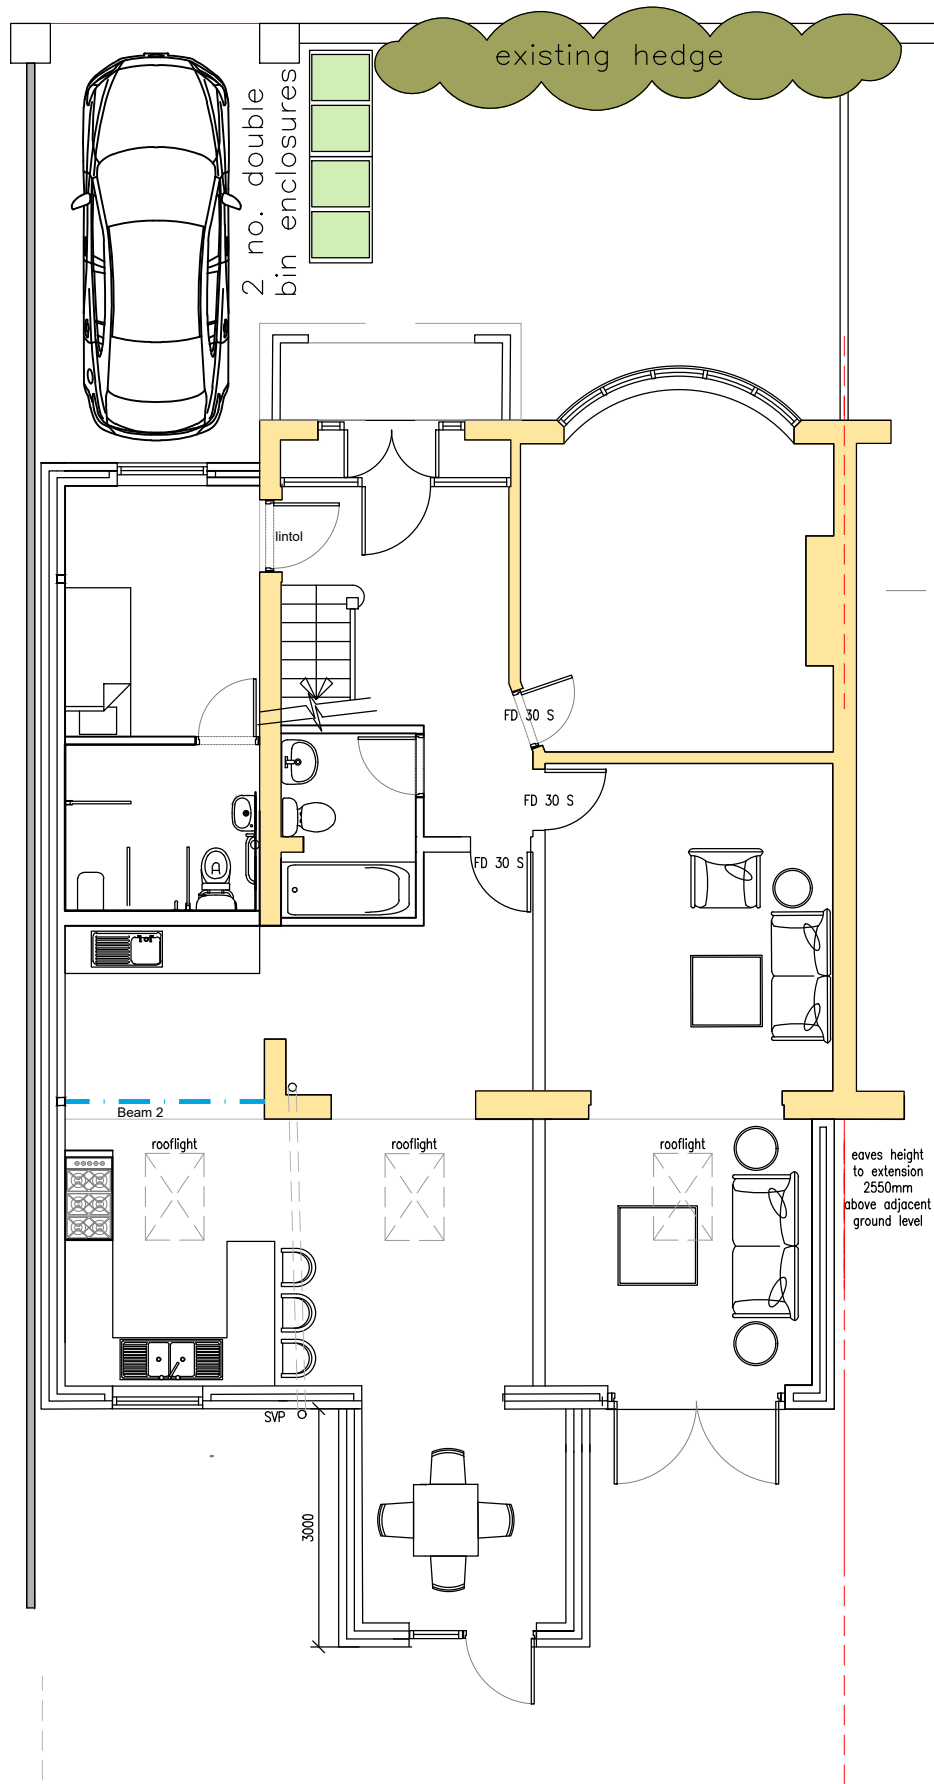

PROPOSED PLANS
23 Badmington Road, MANCHSTER

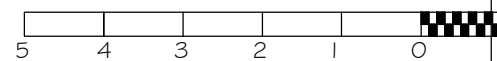

SCALE 1:100 @ A3

FOB Design (UK) Ltd
72A Water Lane,
Wilmslow, Cheshire. SK9 5BB
01625 251644
office@fob-design.com www.fob-design.com

REV		DATE		DRAWN BY	
Copyright of fob design (UK) Ltd, all rights reserved. All information contained within this drawing remains the property of fob design. This information should not be reproduced in whole or part or modified without written consent of fob design. No information within this drawing should be modified, reproduced or passed onto third parties without written consent of fob design. Do not scale from drawing.					
23 Badmington Road, MANCHSTER					
Drawn	NP	Status	T	Date	OCT 20
Checked	IM	Original	A3	Scale	1:50@A3
PL 02					N