

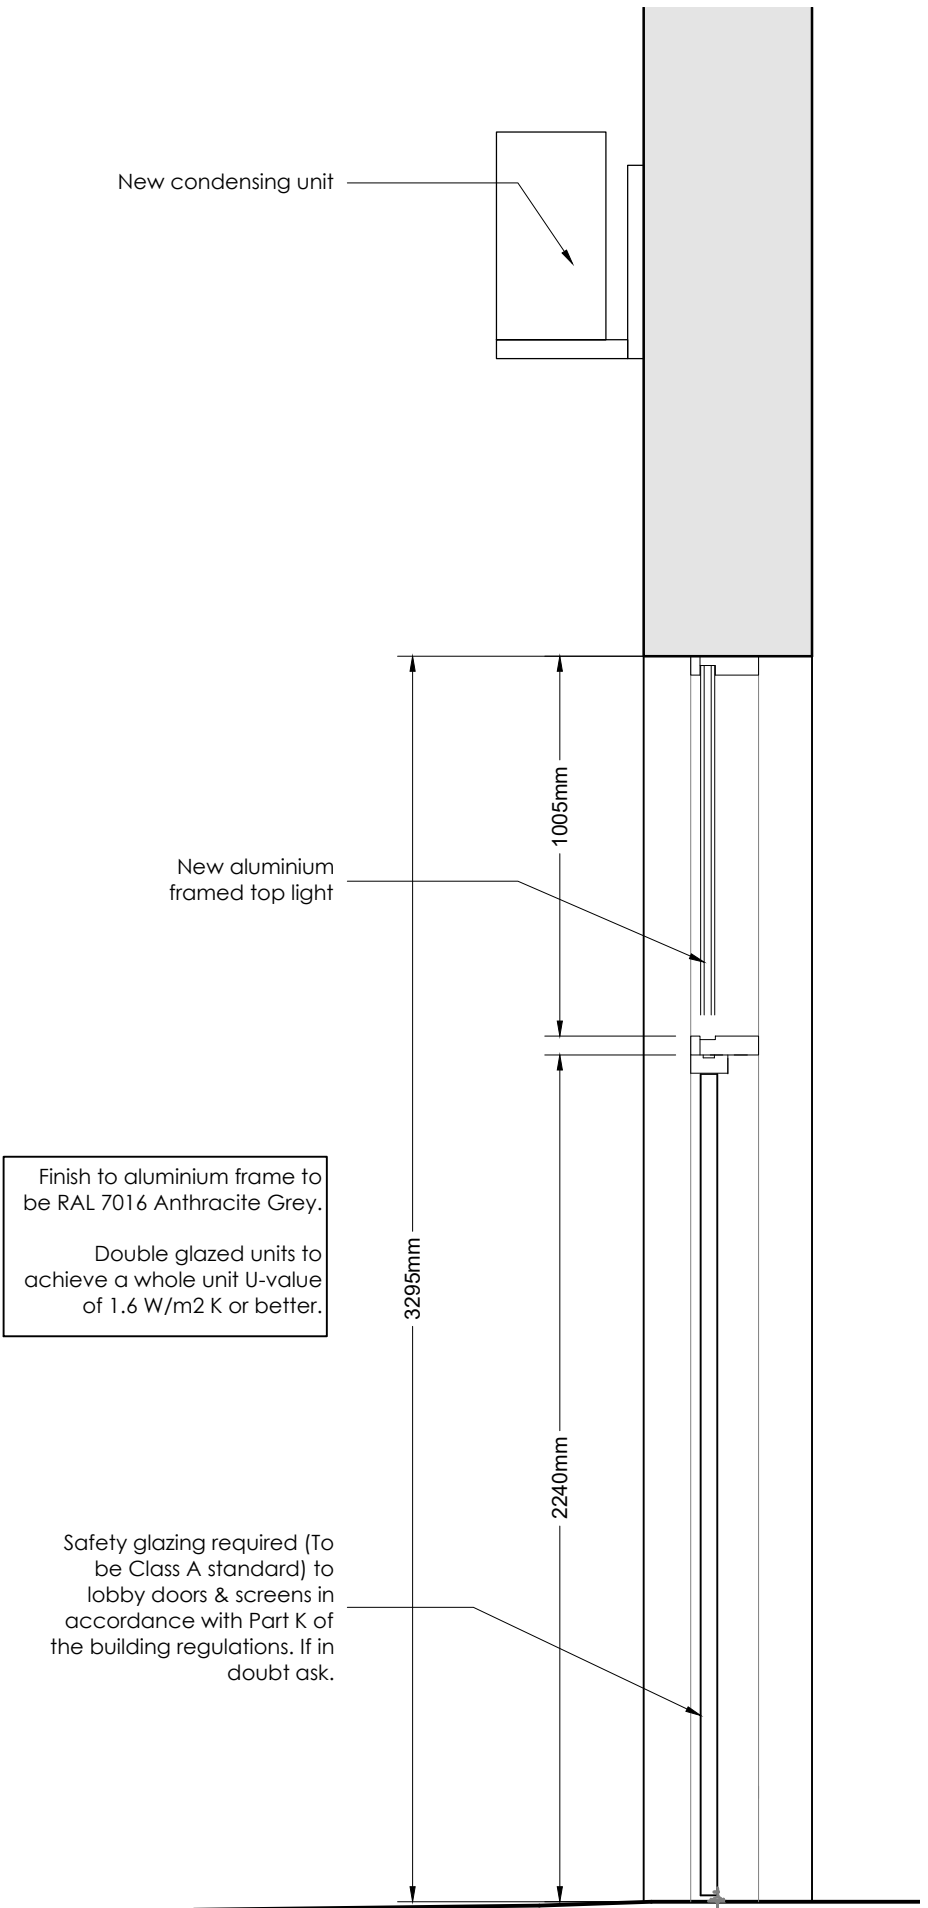
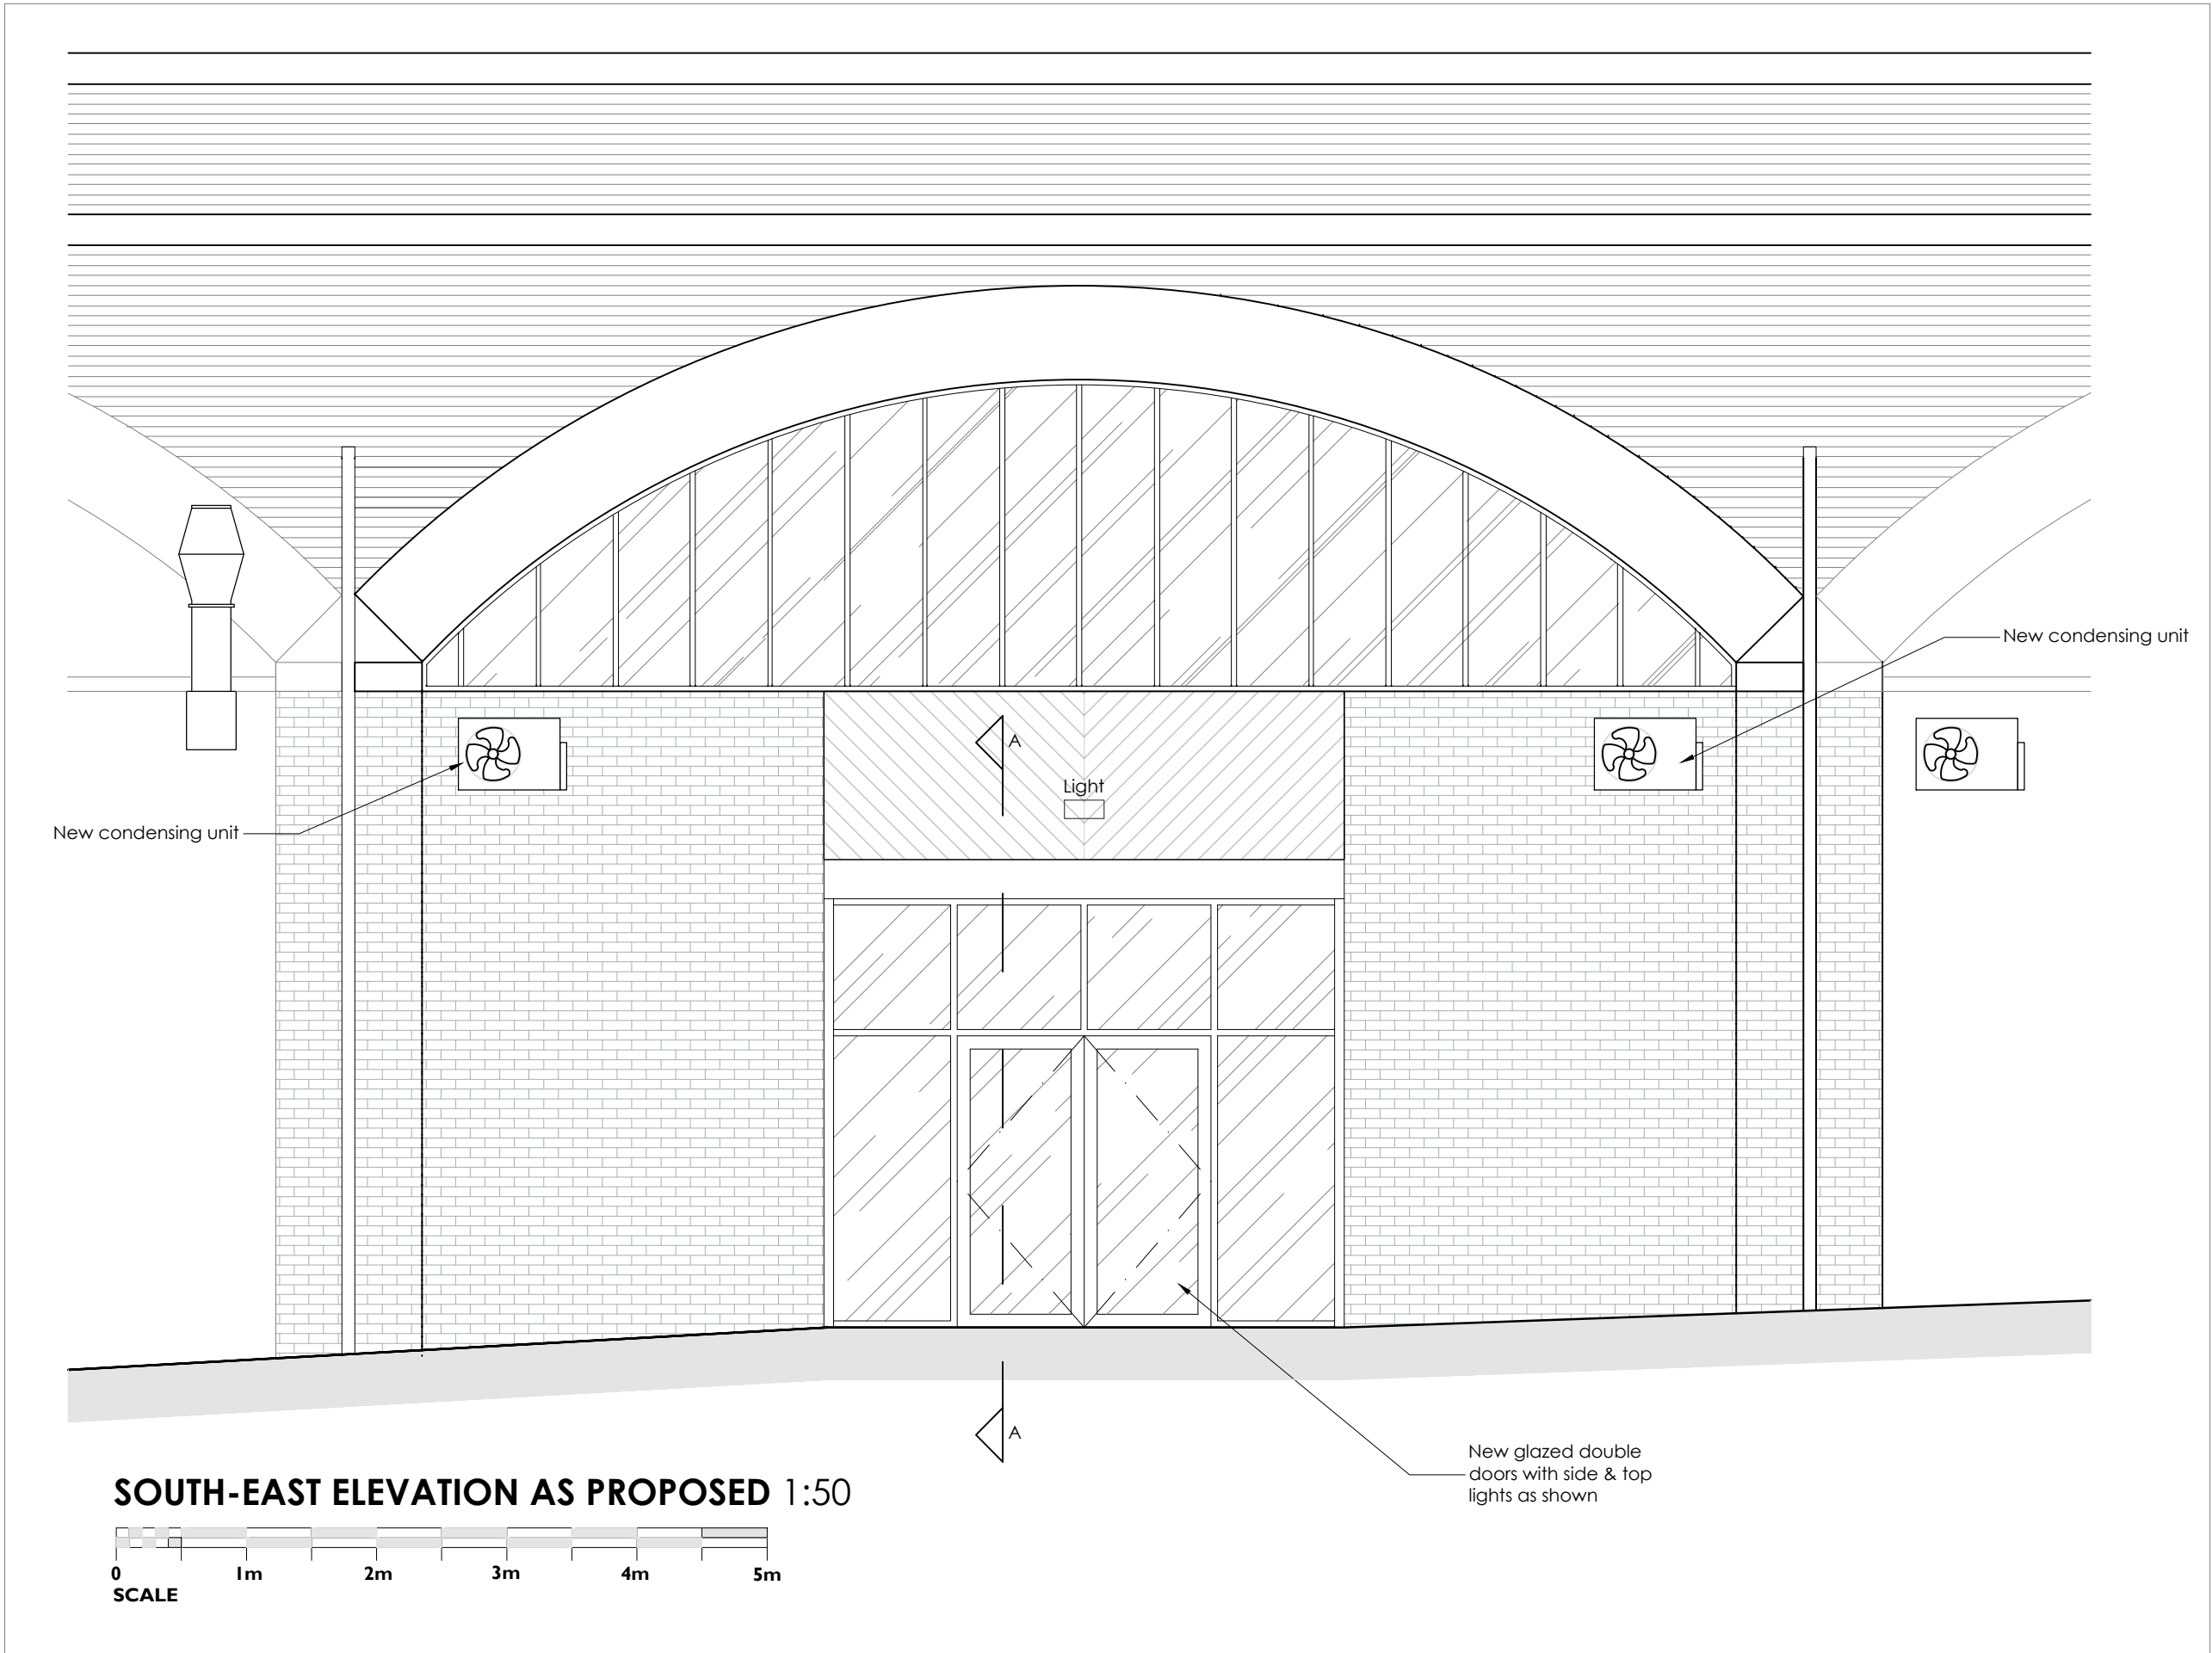


"Copyright in this drawing remains with the designer. Responsibility is not accepted for errors made by others in scaling from this drawing. All construction information should be taken from figured dimensions only. Check all dimensions on site. In case of any discrepancy, refer query to the designer."

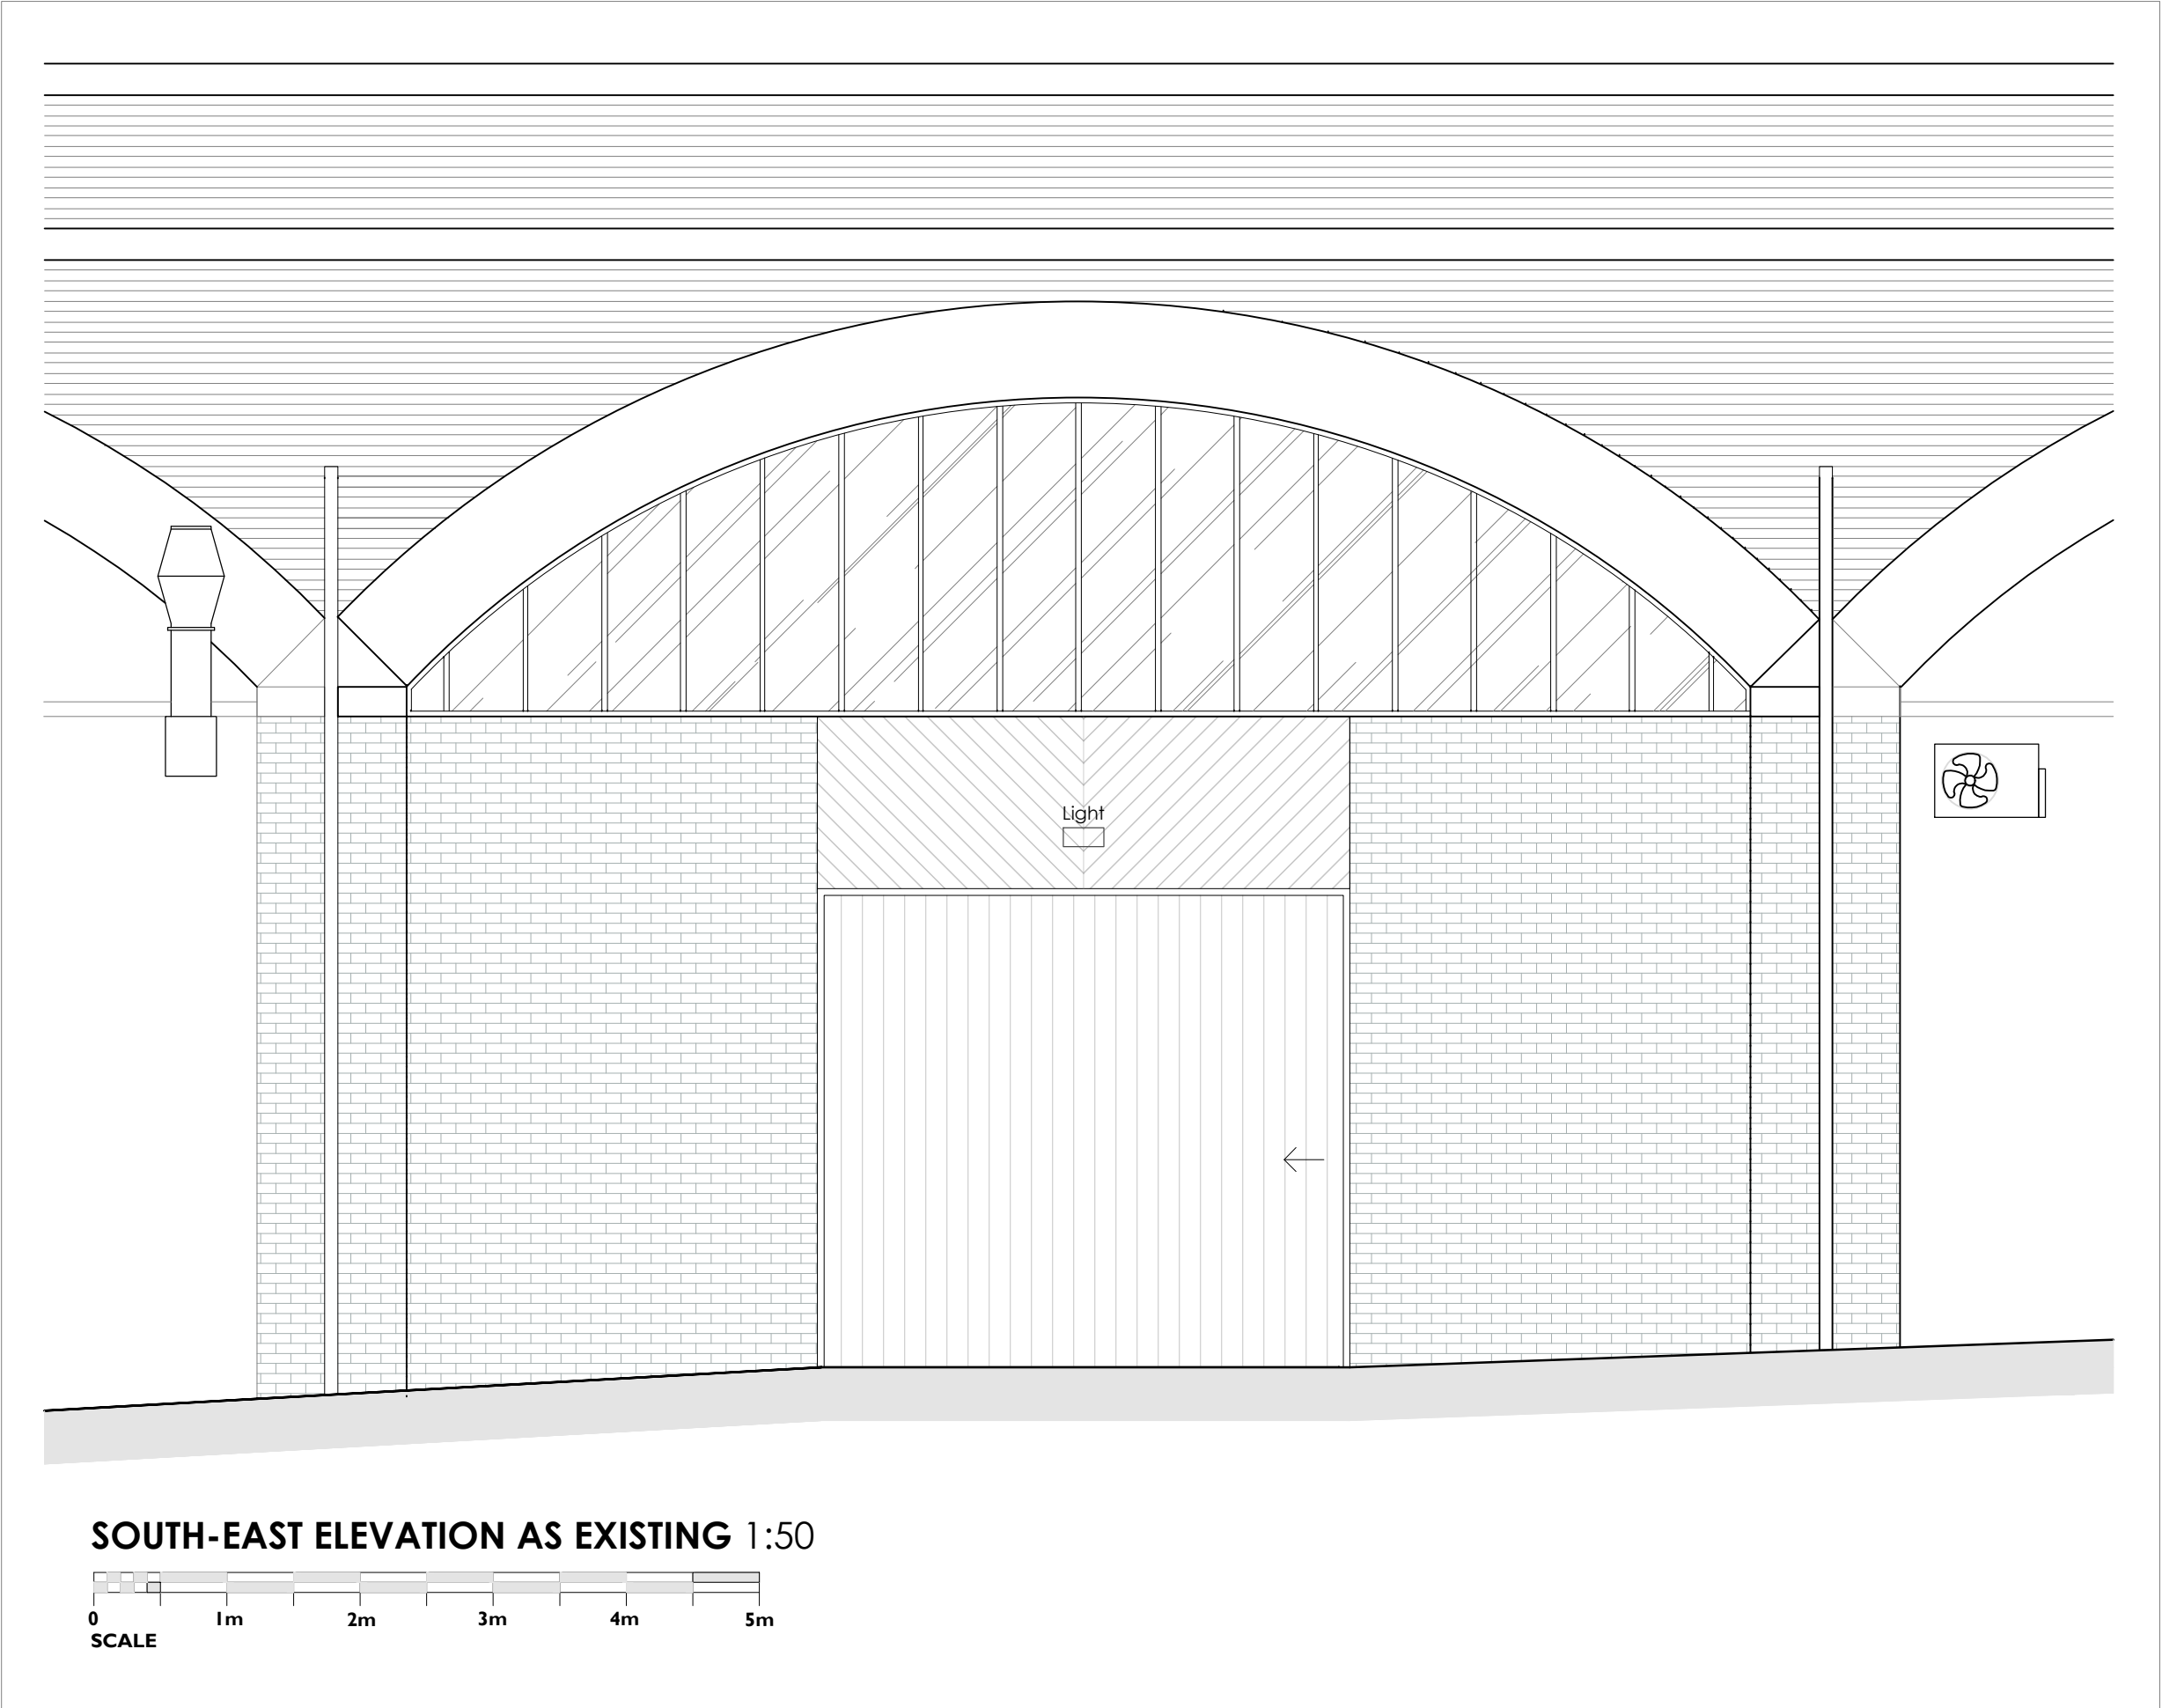

Finish to aluminium frame to be RAL 7016 Anthracite Grey.
Double glazed units to achieve a whole unit U-value of 1.6 W/m² K or better.

Safety glazing required (To be Class A standard) to lobby doors & screens in accordance with Part K of the building regulations. If in doubt ask.

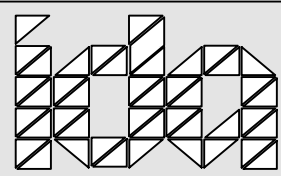

0161 428 0310
office@inventiveda.com
www.inventiveda.com
@inventiveda

A	Section added as shown.	MG	13.10.26
Rev	Description	By	Date
INVENTIVE DESIGN ASSOCIATES ARCHITECTURE & INTERIOR DESIGN			
Abney Hall, Manchester Road, Cheadle, SK8 2PD Company Reg No: 9251414			
Unit 19, The Arches Red Bank Court Manchester M4 4HF PROPOSED ELEVATIONS			
DRAWN	RK	DATE	July 26
SCALE	1:50@A1	REV.	A
		DRAWING NO.	25155 - 303