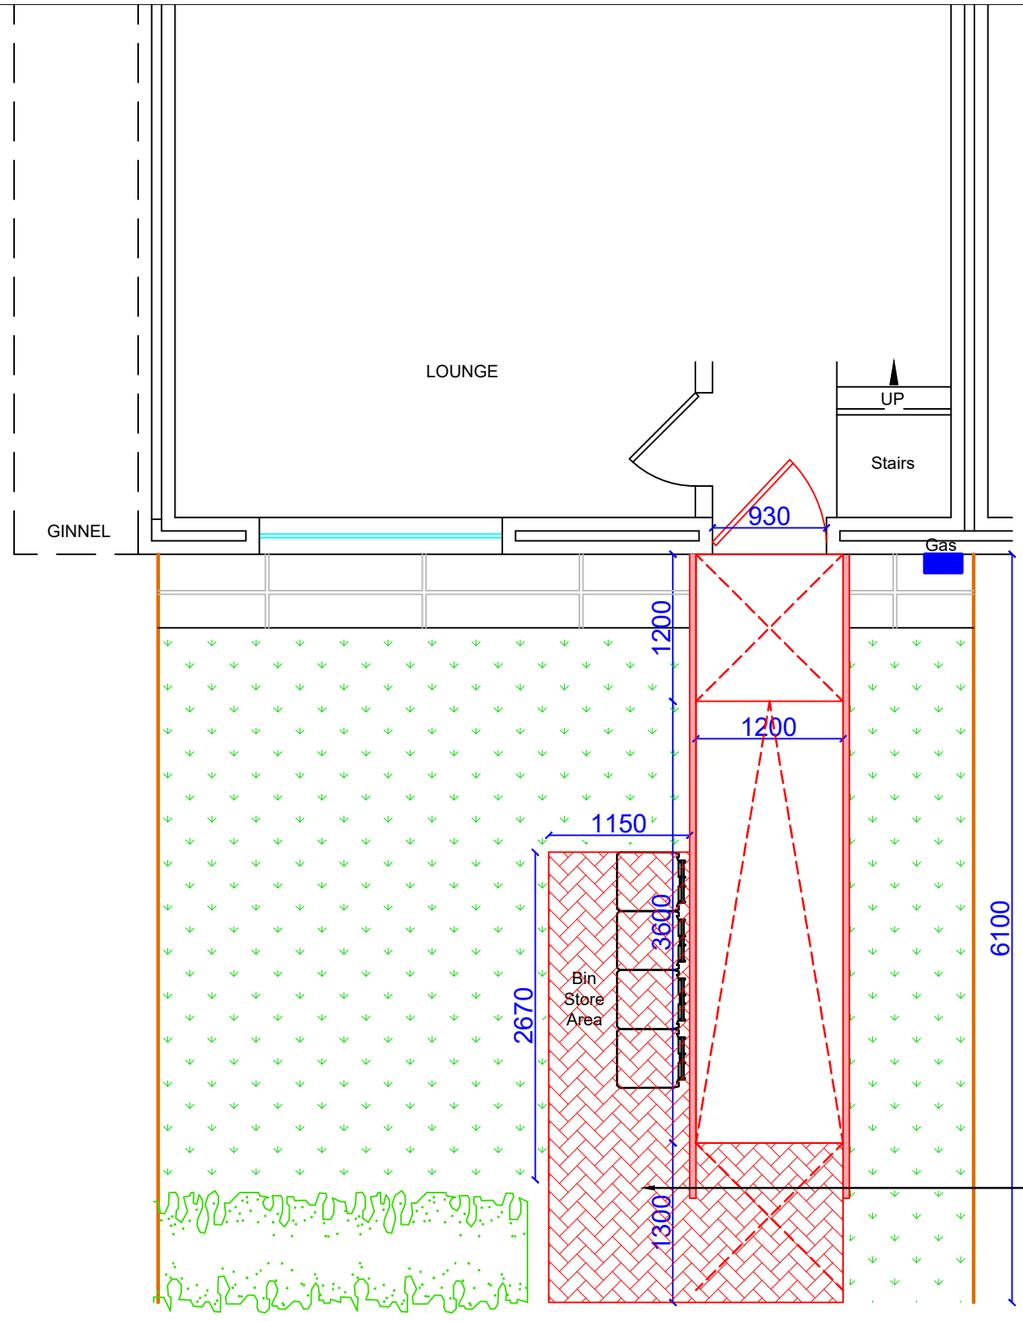


Existing front

Proposed Front

- 1:12 Ramp
- Total ramp length 3.6m.
- 2 landings.
- Handrails throughout.
- Front door renewed.
- Garden gate removed.
- Section of the hedge removed.
- Bin store area provided.

Binstore area and lower landing (Hatched) to be a permiable surface, Marshalls Driveline Priora permeable paving or similar.

Manchester **E**quipment and **A**daptation **P**artnership Philips Park Road Beswick Manchester, M11 3FU	Property Details: Ms Margaret Teresa Dyce 87 Printon Avenue, Higher Blackley, M9 8JL 07538 072444, 0161 2782058	Drawing: Proposed ramp Revision: -	Date: 19.10.2026 Paper size: A3 Scale: 1:50 Drawn by: SNe

MEAP Manchester Equipment & Adaptations Partnership