



front



side

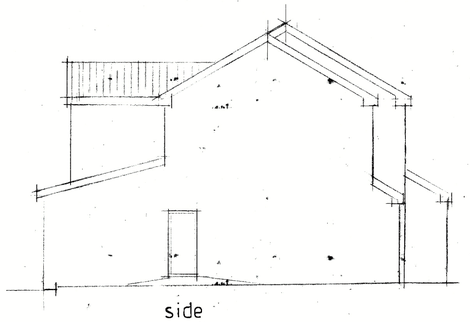


rear

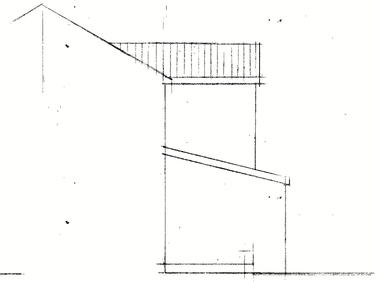

side



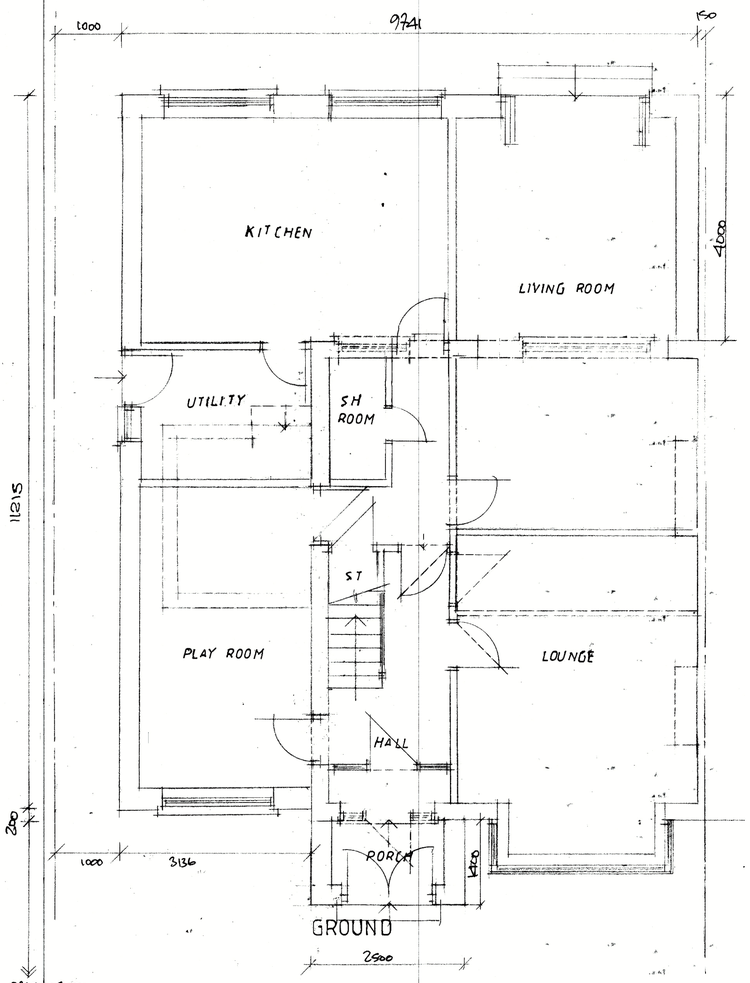

5819 to back edge footpath.

CLIENT

MR KASHIF SULEMAN
18 ORVILLE DRIVE
MANCHESTER M19 2JW

SITE ADDRESS

PROPOSED SINGLE & TWO-STOREY SIDE AND REAR EXTENSIONS, FRONT PORCH AND ALTERATIONS TO EXISTING ROOF FROM HIP TO GABLE

DRAWING TITLE

PLANS AND ELEVATIONS AS PROPOSED

HOLBOROW + ORMESHER LIMITED

architectural & interior design

COMPANY ADDRESS
15 CHERRIEN CLOSE
NANTWICH
CHESHIRE CW10 9PZ

PHONE: 01270 854 939

ISSUE	ORIGINAL	1	2	3	4	5	6	7
PURPOSE		A	B	C				
DATE	20/10/2026	GCB	GCB	GCB				
DRAWN								
PHOTO								
APPROVED								

SCALE 1:50 & 1:100 @ A1

DRAWING NUMBER 2409/26/02 REV A