

CROSSWAY ESTATES

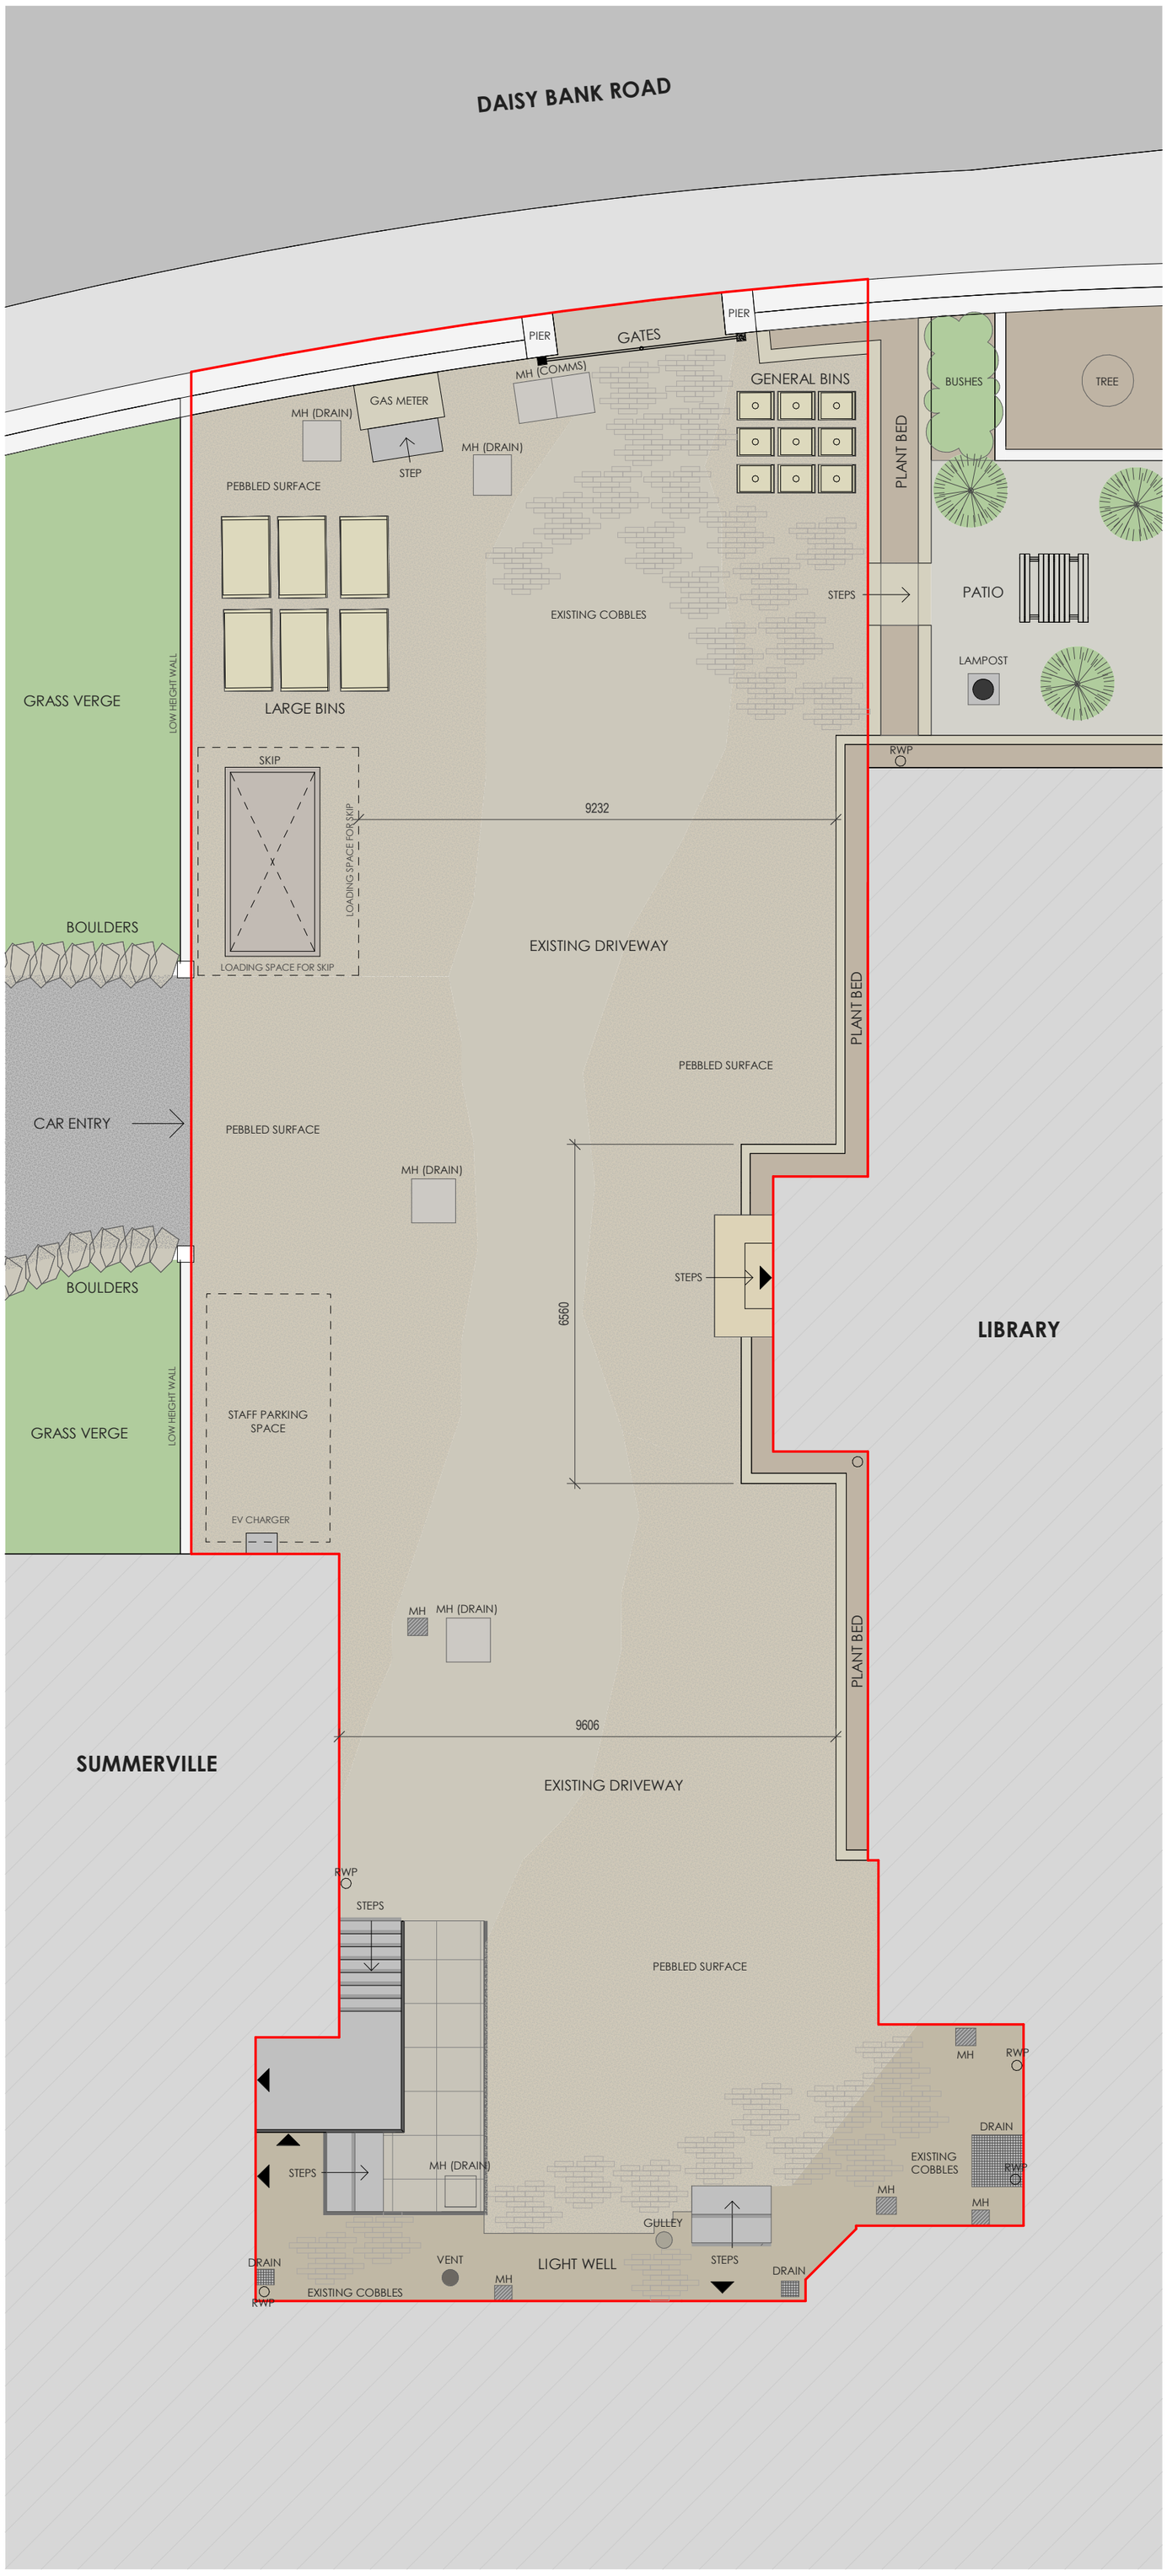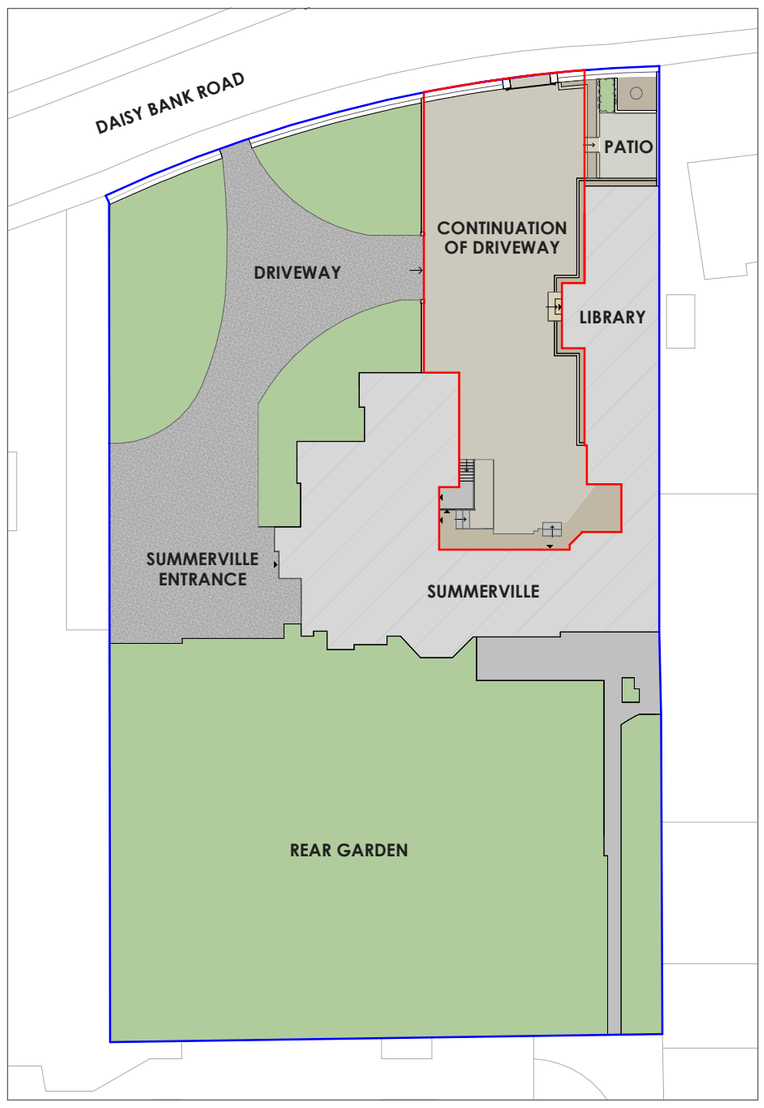


# SITE LOCATION

SCALE 1 : 500

0m 10m 20m 30m 40m 50m

VISUAL SCALE 1:500 @ A2

## EXISTING CONDITION OF THE DRIVEWAY:









## EXISTING LAYOUT KEY

- EXISTING COBBLESTONES
- EXISTING PEBBLES
- EXISTING CONCRETE
- EXISTING FLAGS

| REV | DESCRIPTION | DATE | BY |
|---|---|---|---|
| A | Do not Scale disclaimer removed from drawing. Scale bar added to location plan. Drawing Status updated to Planning. | 15.10.26 | LF |

THIS DRAWING IS THE COPYRIGHT OF AINSLEY GOMMON ARCHITECTS.
WORK TO FIGURED DIMENSIONS ONLY. CHECK ALL DIMENSIONS ON SITE. ANY DISCREPANCIES TO BE NOTIFIED TO THE ARCHITECT.
ELEMENTS OF STRUCTURE SHOWN ARE INDICATIVE AND FOR GUIDANCE.
FINAL DESIGN TO BE AS STRUCTURAL ENGINEERS DETAILS AND SPECIFICATION.

PROJECT
SUMMERVILLE, 65 DAISY BANK ROAD
for CROSSWAY ESTATES

DRAWING TITLE
EXISTING LAYOUT

| SCALE | DATE | DRAWN | CHECKED |
|---|---|---|---|
| As indicated @A2 | AUG 26 | LF | TM |

DRAWING STATUS: PLANNING

| JOB No | DRAWING No | REVISION |
|---|---|---|
| 2450 | 002 | A |

# EXISTING LAYOUT

SCALE 1 : 100

0m 2m 4m 6m 8m 10m

VISUAL SCALE 1:100 @ A2

N

AG | A AINSLEY GOMMON ARCHITECTS
1 PRICE STREET, HAMILTON SQUARE, BIRKENHEAD, MERSEYSIDE, CH41 6JN
Tel: 0151 647 5511 | birkenhead@agarchitects.co.uk | www.agarchitects.co.uk

PRINTED: 15/10/2026 15:54:53

A2