A3

Do Not Scale

NOTES:

This drawing is not a working drawing, and is only for the purpose of the following:-

A- Planning Submission
B - Building Regulations Submission

The main contractor is responsible for Informing the lead designer of any discrepency on, or between, this drawing and any other relevant document.

All existing walls, foundations and lintels or other structural items are to be confirmed load bearing and adequate for increased loading where relevant prior to work commencing.

Any existing walls to be removed are to be confirmed non - loadbearing prior to removal.


Boundaries, angles, and dimensions are to be checked by the main contractor prior to work commencing.

Written dimesions only to be used from this drawing. If in doubt consult the lead designer for clarification.

Site Boundary



1 Location Plan
1 : 1250

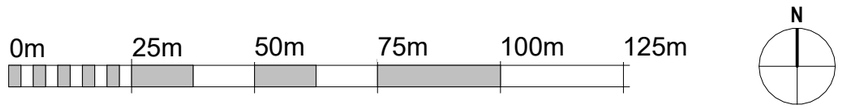

VISUAL SCALE 1:1250 @ A3

Status
PLANNING PERMISSION

Client
Mr Ali Hassani

Project Title
16 MONSALL STREET MANCHESTER M40 8QF

Drawing Title
Location Plan A3

Project No.
2025 034

Drawing No.
002-SI-XX-00-DR-I-P1

Rev

Drawing Date

Scale at A1
1 : 1250

Created By
Rakesh Mistry

m83 Associates Ltd

London Office
3rd Floor, 86-90 Paul Street, London, EC2A 4NE
Manchester Office
Bartle House, 9 Oxford Court, Manchester, M2 3WQ

Architects Registration Board REG NO: 110084A

RIBA Chartered Practice

19/10/2026 18:13:33