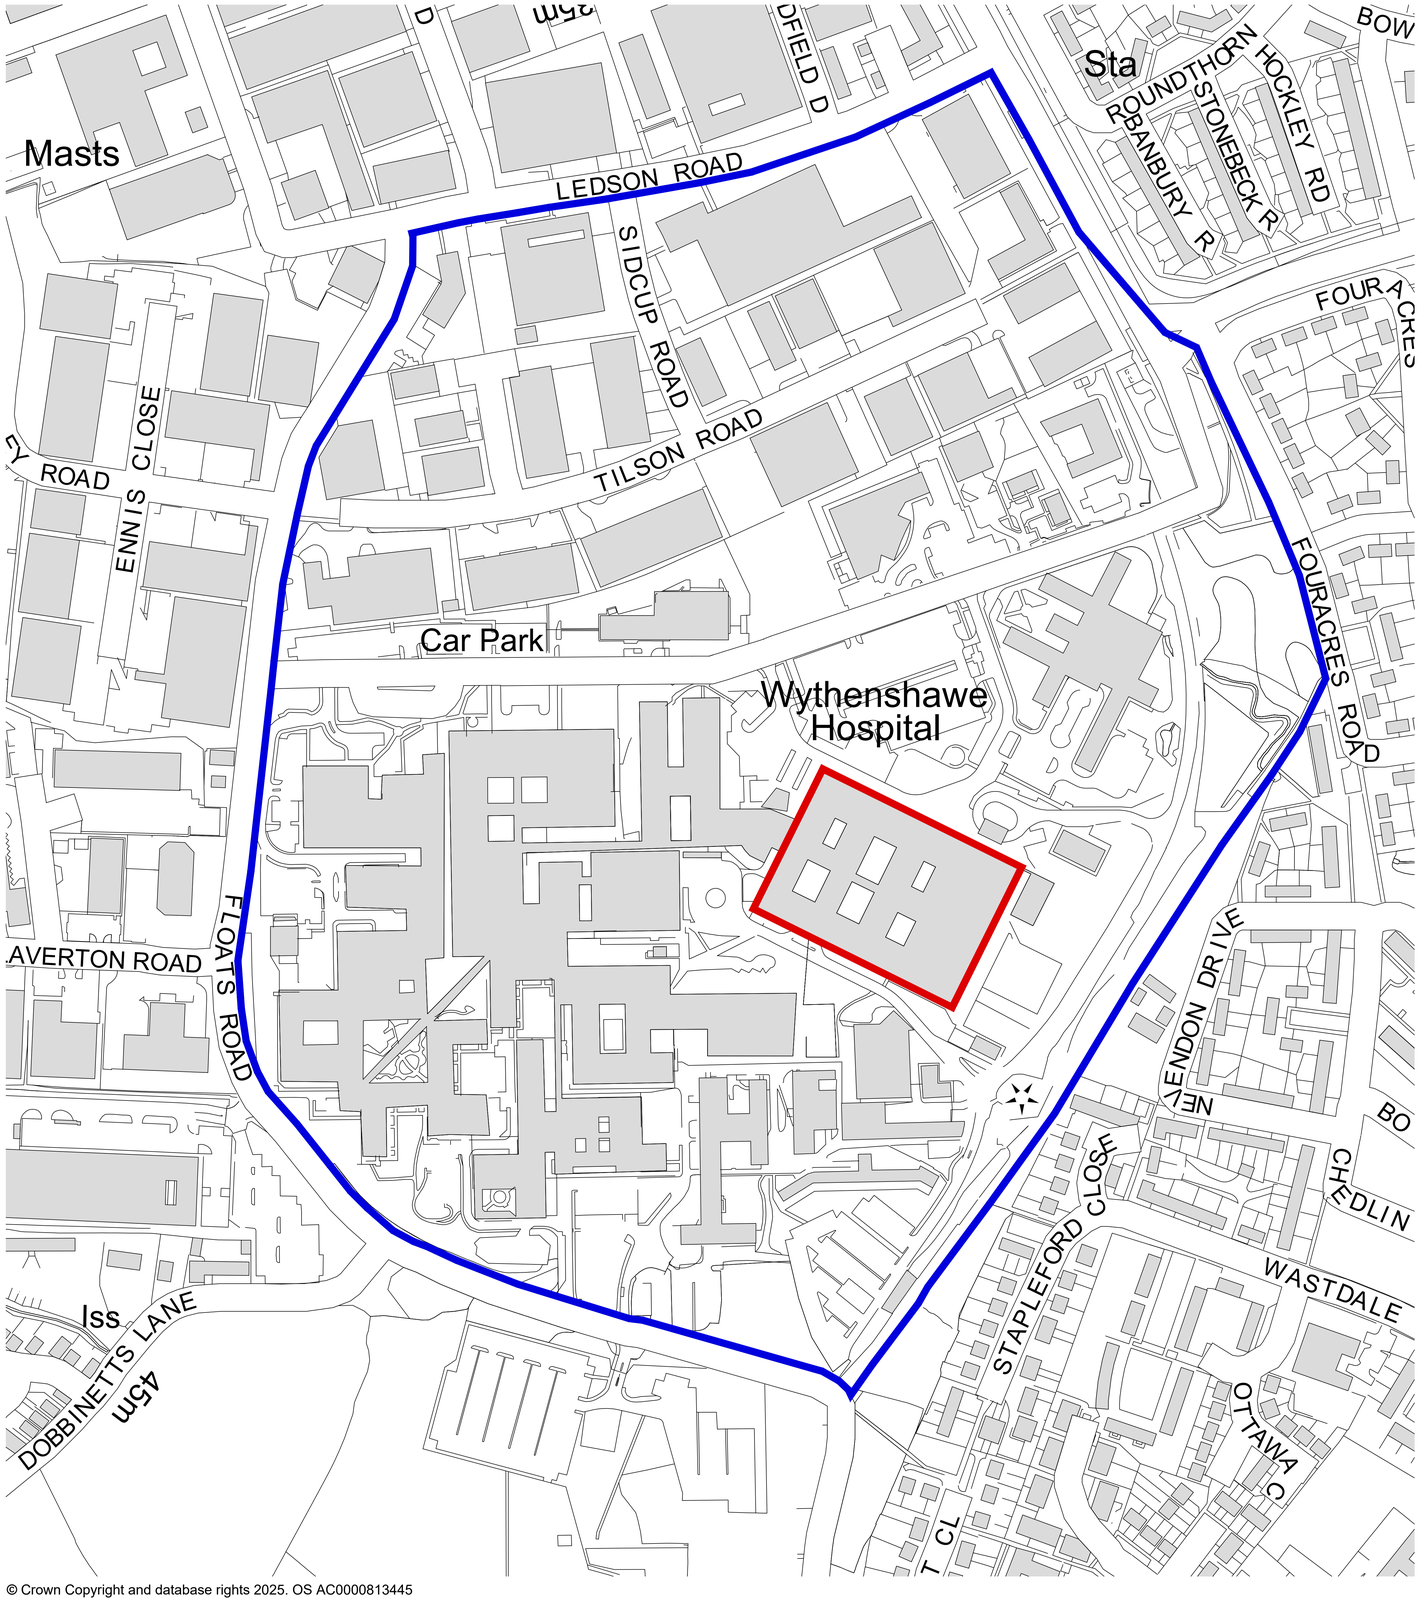


© Crown Copyright and database rights 2025. OS AC0000813445

KEY

- SITE BOUNDARY
- DEVELOPMENT BOUNDARY

rev.	description	date	by	ckd
--	Issued for Information	27.11.25	MF	CR

DO NOT SCALE. Use annotated dimensions only. Any discrepancies to be reported to Sodexo. All dimensions to be checked on site by Contractor prior to construction. Any queries relating to drawings should be discussed with Sodexo drawing office prior to work commencing.

CONTACT: ArchitecturalTeam.SO.UK@sodexo.com
Exchange No 2, 62 Market Street
Aberdeen, AB11 5PJ
01224 324388

sodexo TECH & SERVICES

FOR INFORMATION

client: **NHS Foundation Trust**	date: 26.11.25
address: Acute Building, Wythenshawe Hospital, S'moor Rd, M23 9LT	drawn by: M Freeman
title: Location Plan	scale: 1:1250 @ A0
dwg. no. **DR-A-00-001**	job no. **TSP26_007**

0m 20m 40m 80m 200m

Scale 1:1250 @ A0

© COPYRIGHT OF TECH & SERVICES - SODEXO LTD.