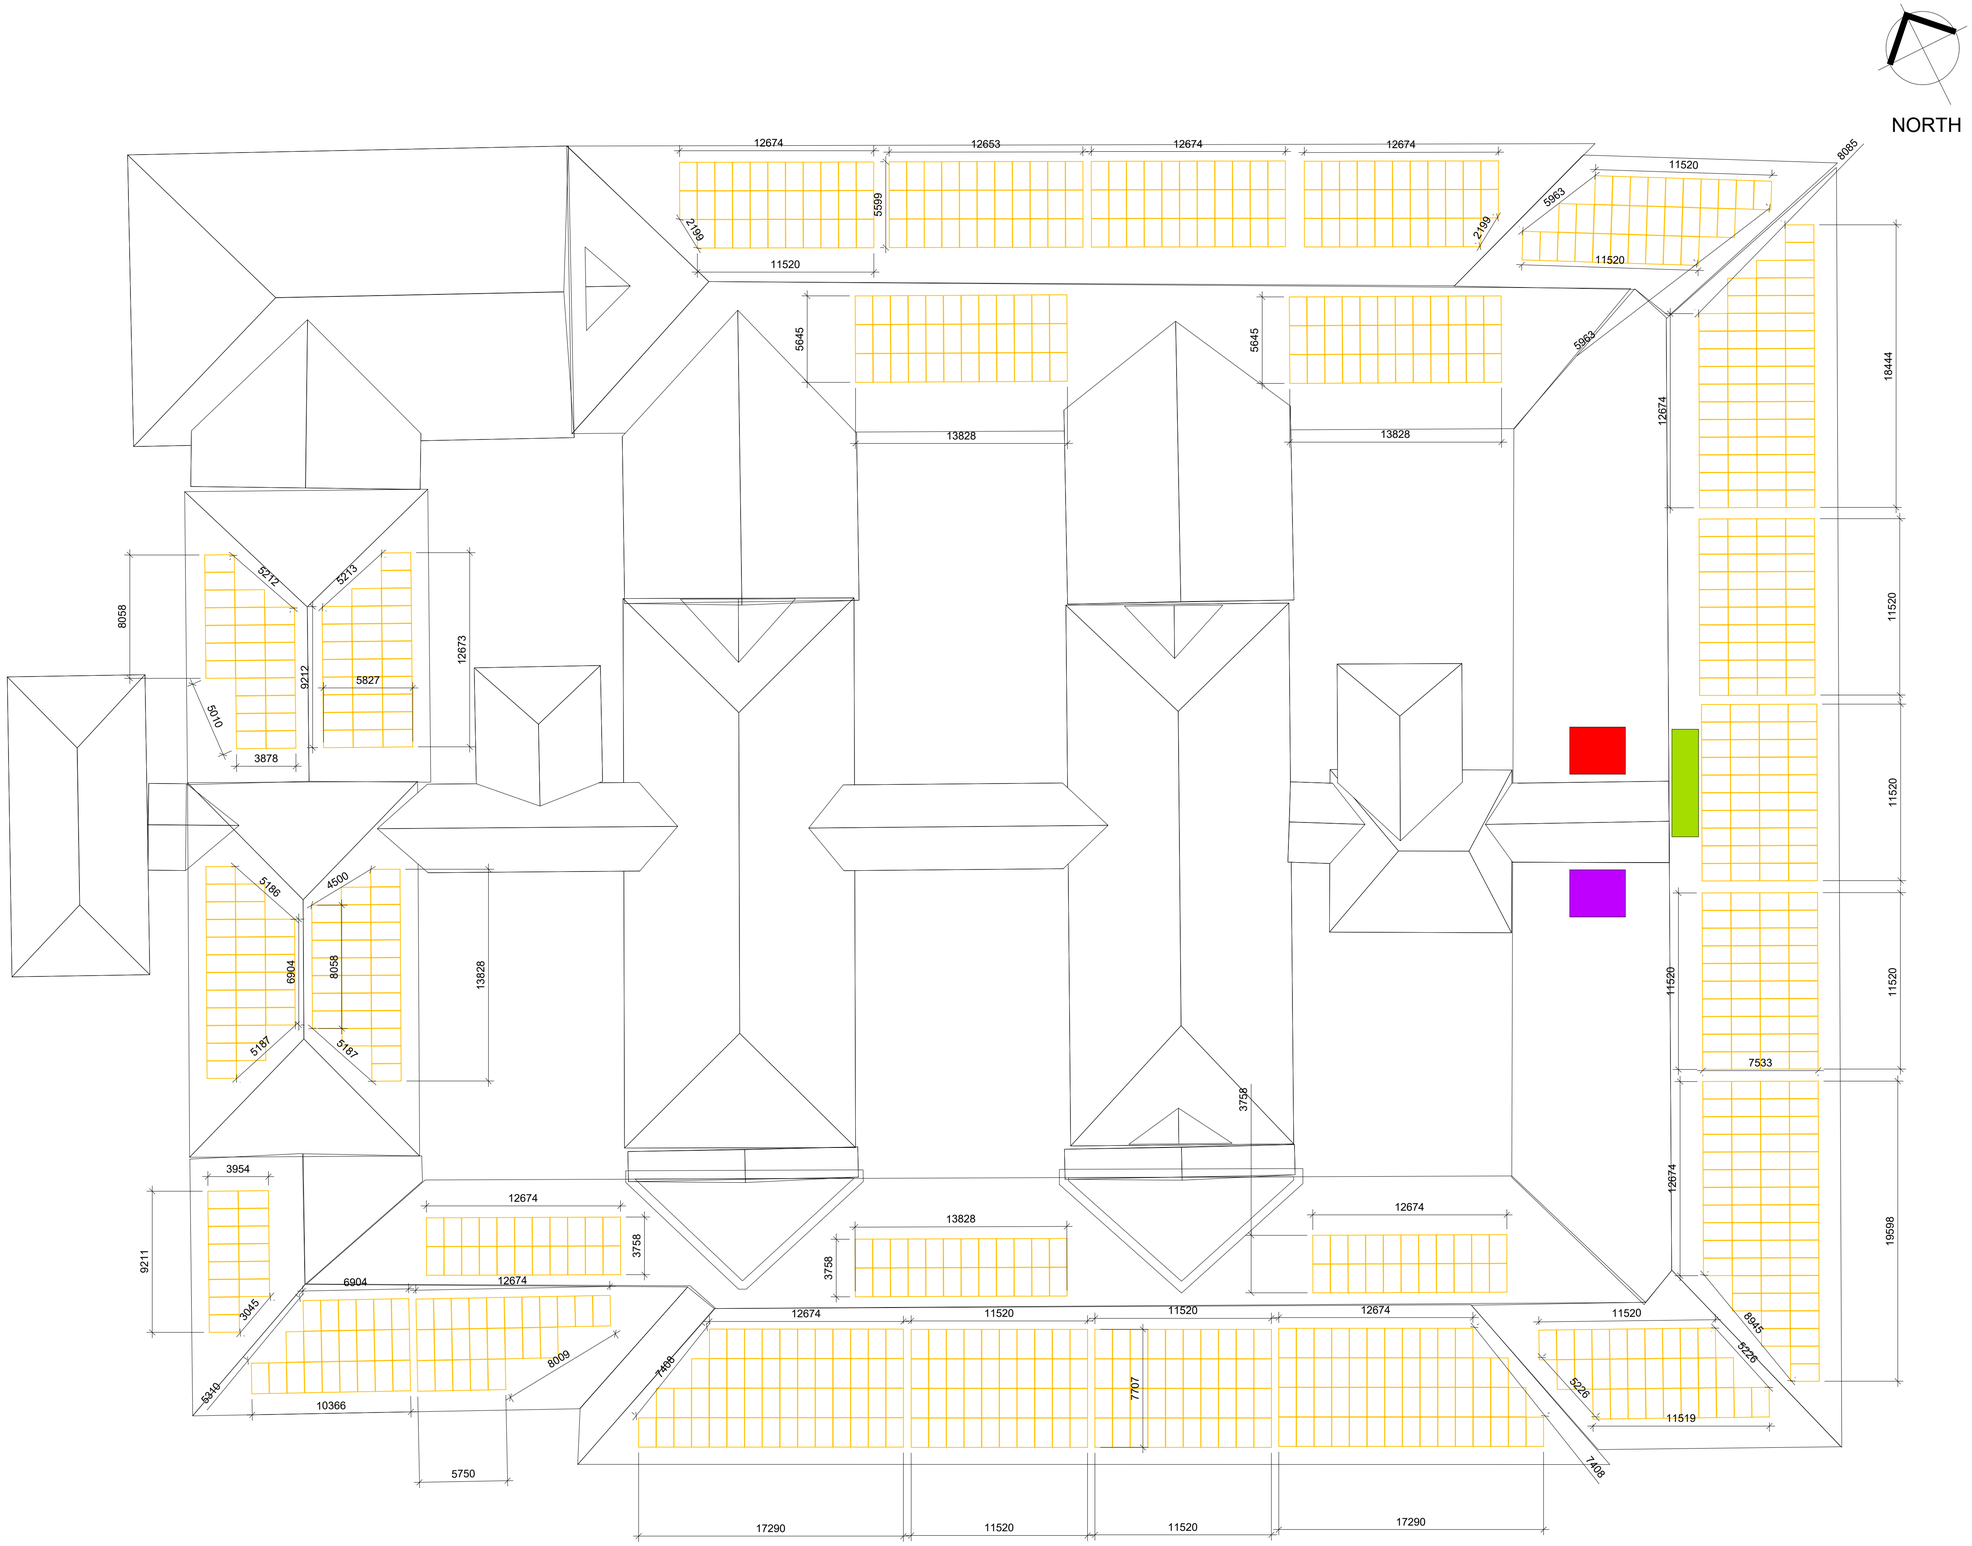


0m 5m 10m 15m 30m

Scale 1:200 @ A1

NOTES

MODULE TYPE

Longi LR7-60HVD-540M-540Wp
913 No. x 540 Watt, Giving a Total Power of 493.02 kWp

MODULE DIMENSIONS

1990mm x 1134mm x 30 mm

INVERTERS

3 x SUNGROW SG125CX-P2

KEY

- **SOLAR MODULES**
- **EXTERNAL INVERTERS**
- **TX3**
- **AC CONNECTION**

rev.	description	date	by	ckd
A	Module & Inverter spec changed	19.10.26	LP	MF
--	Issued for Information	26.11.25	MF	CR

DO NOT SCALE. Use annotated dimensions only. Any discrepancies to be reported to Sodexo. All dimensions to be checked on site by Contractor prior to construction. Any queries relating to drawings should be discussed with Sodexo drawing office prior to work commencing.

CONTACT: ArchitecturalTeam.SO.UK@sodexo.com
Exchange No.2, 62 Market Street
Aberdeen, AB11 5PJ
01224 324388

sodexo
It all starts with the everyday

FOR INFORMATION

client **NHS Foundation Trust**	date 26.11.25
address Acute Building, Wythenshawe Hospital, S'moor Rd, M23 9LT	drawn by M Freeman
title Solar PV Panel Proposed Layout	scale 1:200 @ A1
dwg. no. **DR-A-00-100-A**	job no. **TSP26-007**

© COPYRIGHT OF TECH & SERVICES - SODEXO LTD.