



NOTES


ALL DIMENSIONS TO BE CHECKED ON SITE PRIOR TO ANY MANUFACTURING OR FABRICATION AND ANY ANOMALIES TO BE BROUGHT TO THE ATTENTION OF THE ARCHITECT.

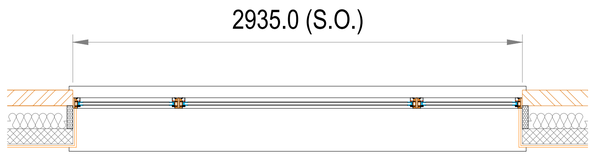


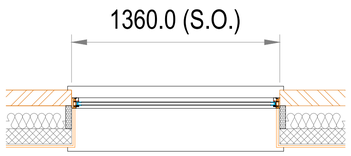


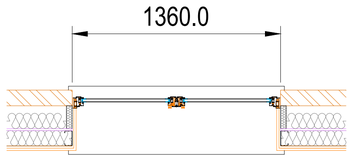


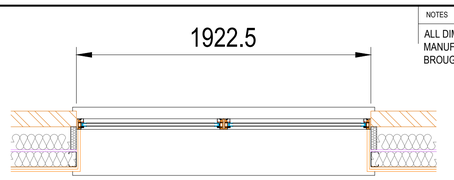


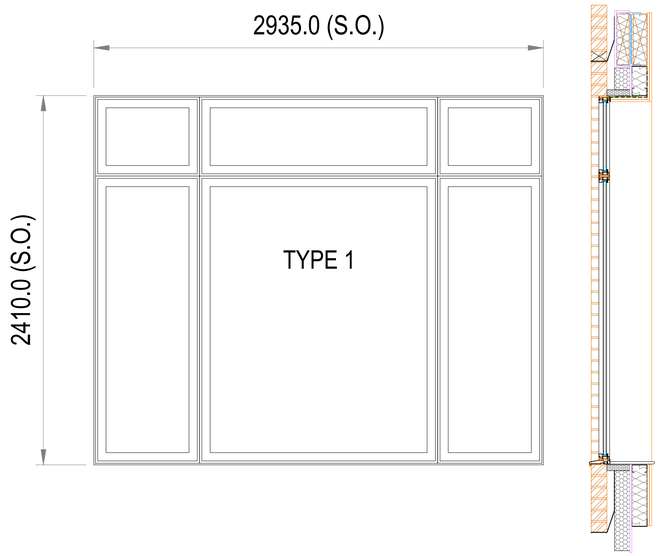


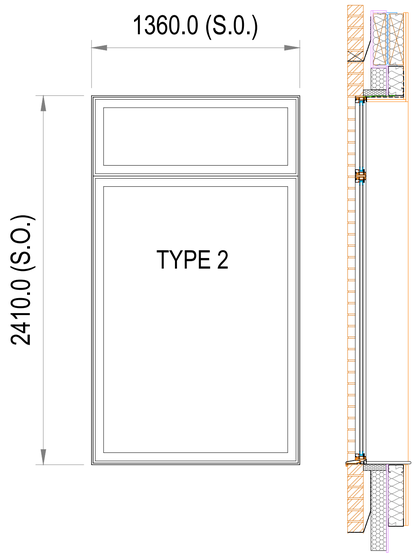


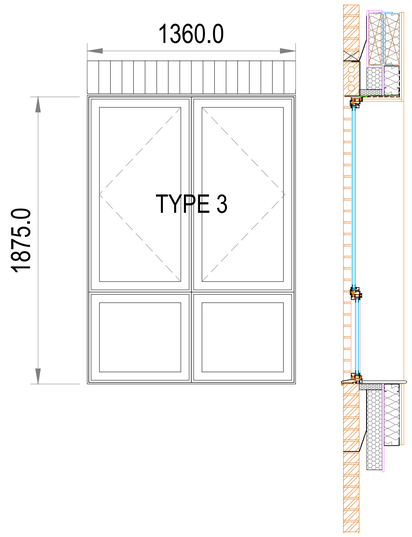


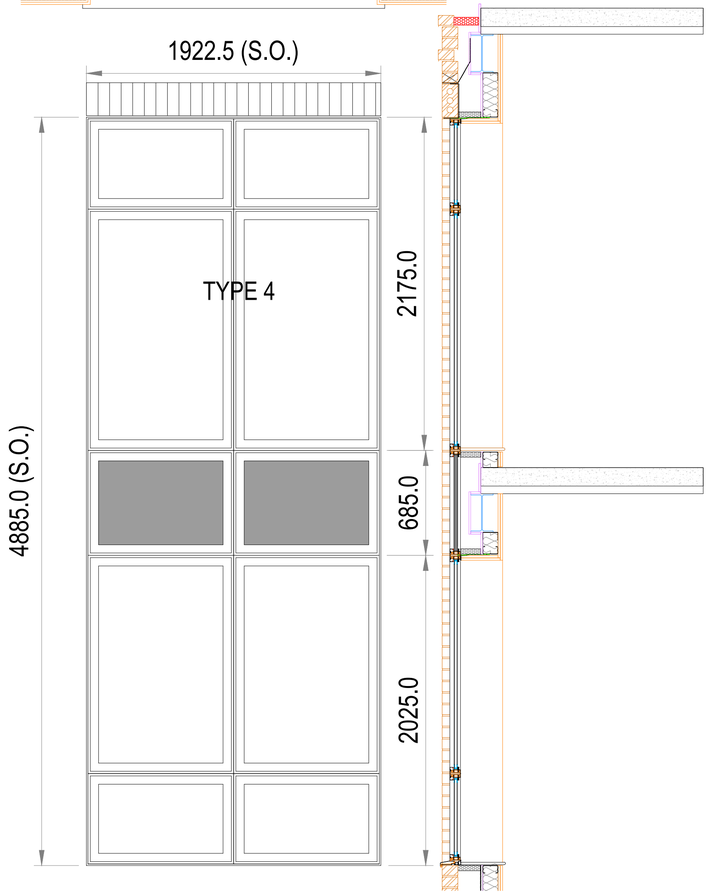


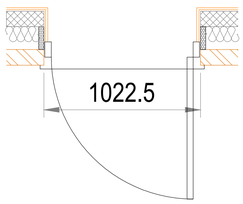


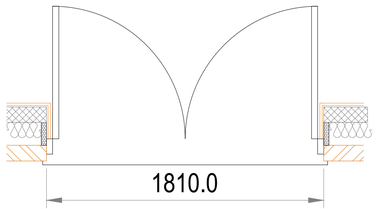

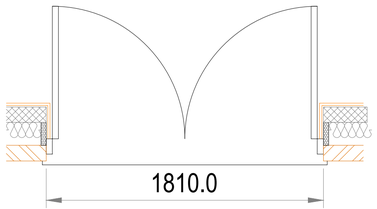

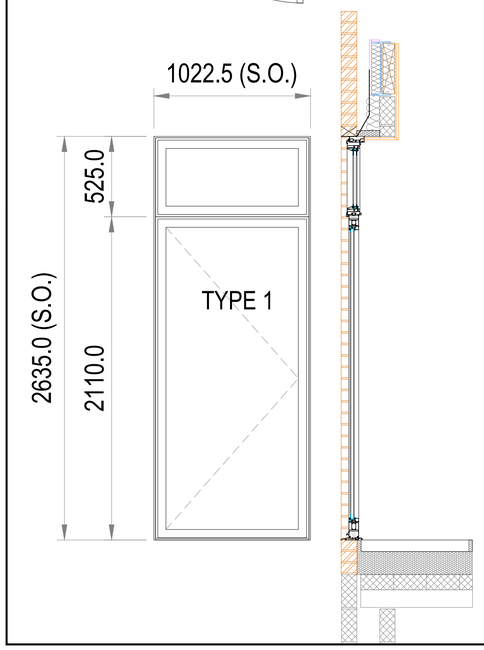

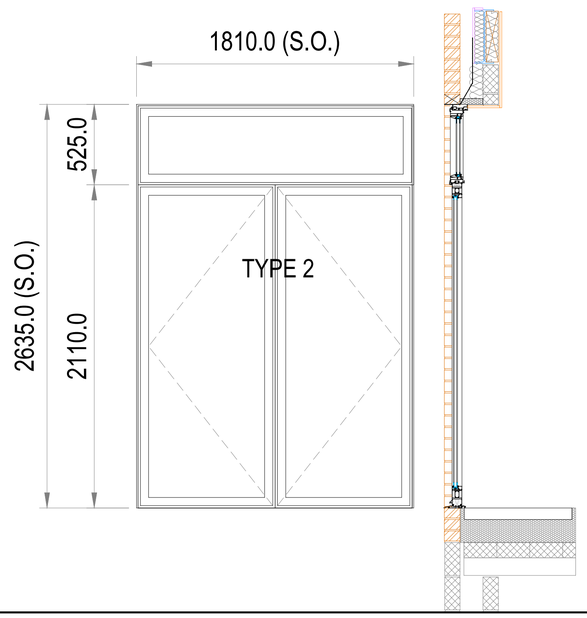

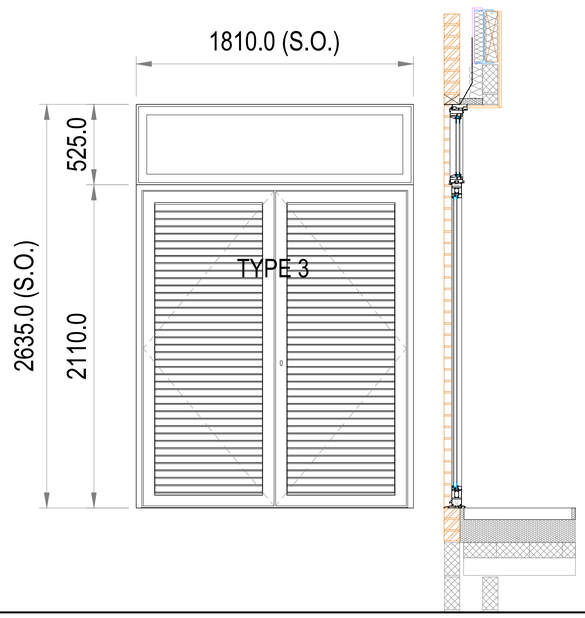

0 1m

SCALE 1:20

REV	AMENDMENTS	BY	DATE
A	FIRST ISSUE	RW	05.08.26

PROJECT

MEDICAL CENTRE AND RESIDENTIAL DEVELOPMENT
DUCIE ARMS
424 STOCKPORT ROAD, LONGSIGHT
MANCHESTER M12 4EX

CLIENT

DR NOMAN EHSAN

DRAWING TITLE

PROPOSED WINDOW & DOOR DETAILS

PLANNING ISSUE

SUBJECT TO LOCAL AUTHORITY APPROVAL

DRAWN	RW	DATE	13.02.25
CHECKED		SCALE	1:20 (A1)
APPROVED			

HOWARD & SEDDON A.R.I.B.A.
CHARTERED ARCHITECTS
64 WASHWAY ROAD
SALE, CHESHIRE, M33 7RE
TEL NO. 0161 - 973 8296
FAX NO. 0161 - 962 3485
E-MAIL : ADMIN@HOWARDANDSEDDON.CO.UK

JOB No.	DRG No.	REVISION
14273	307	A