

SECTION THRU MORNING ROOM

2.5m

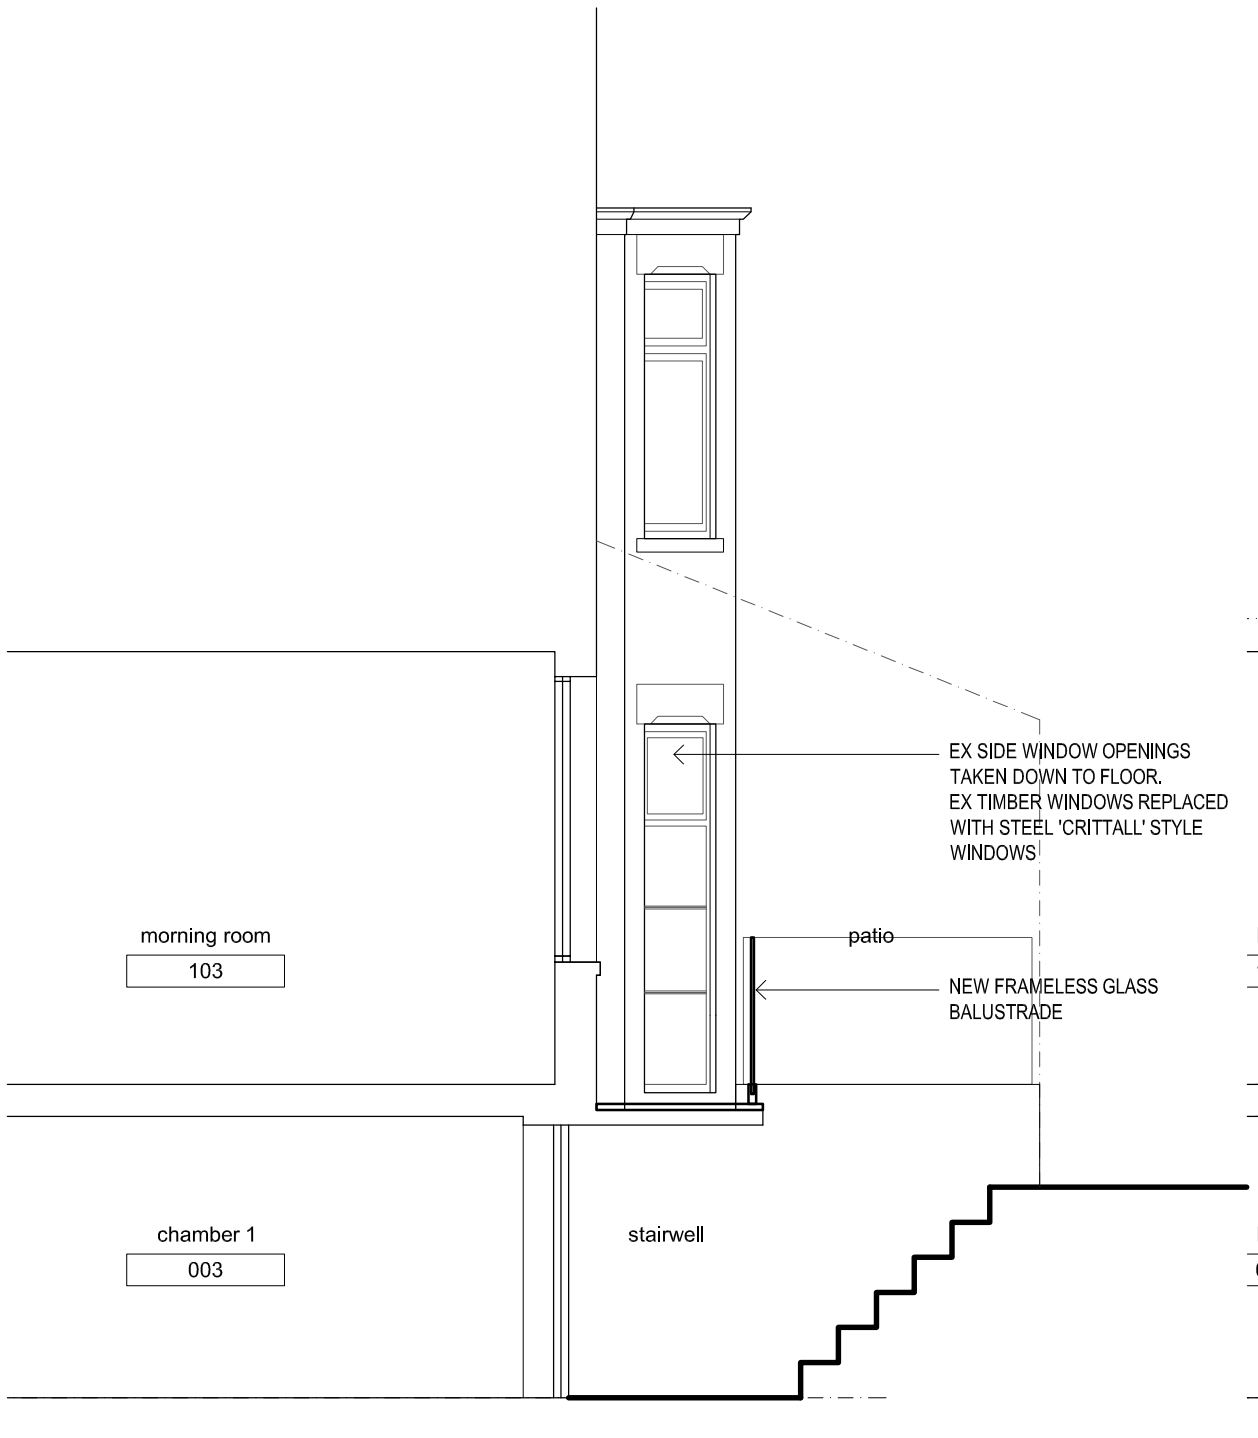

SECTION THRU LOUNGE BAY

2.5m

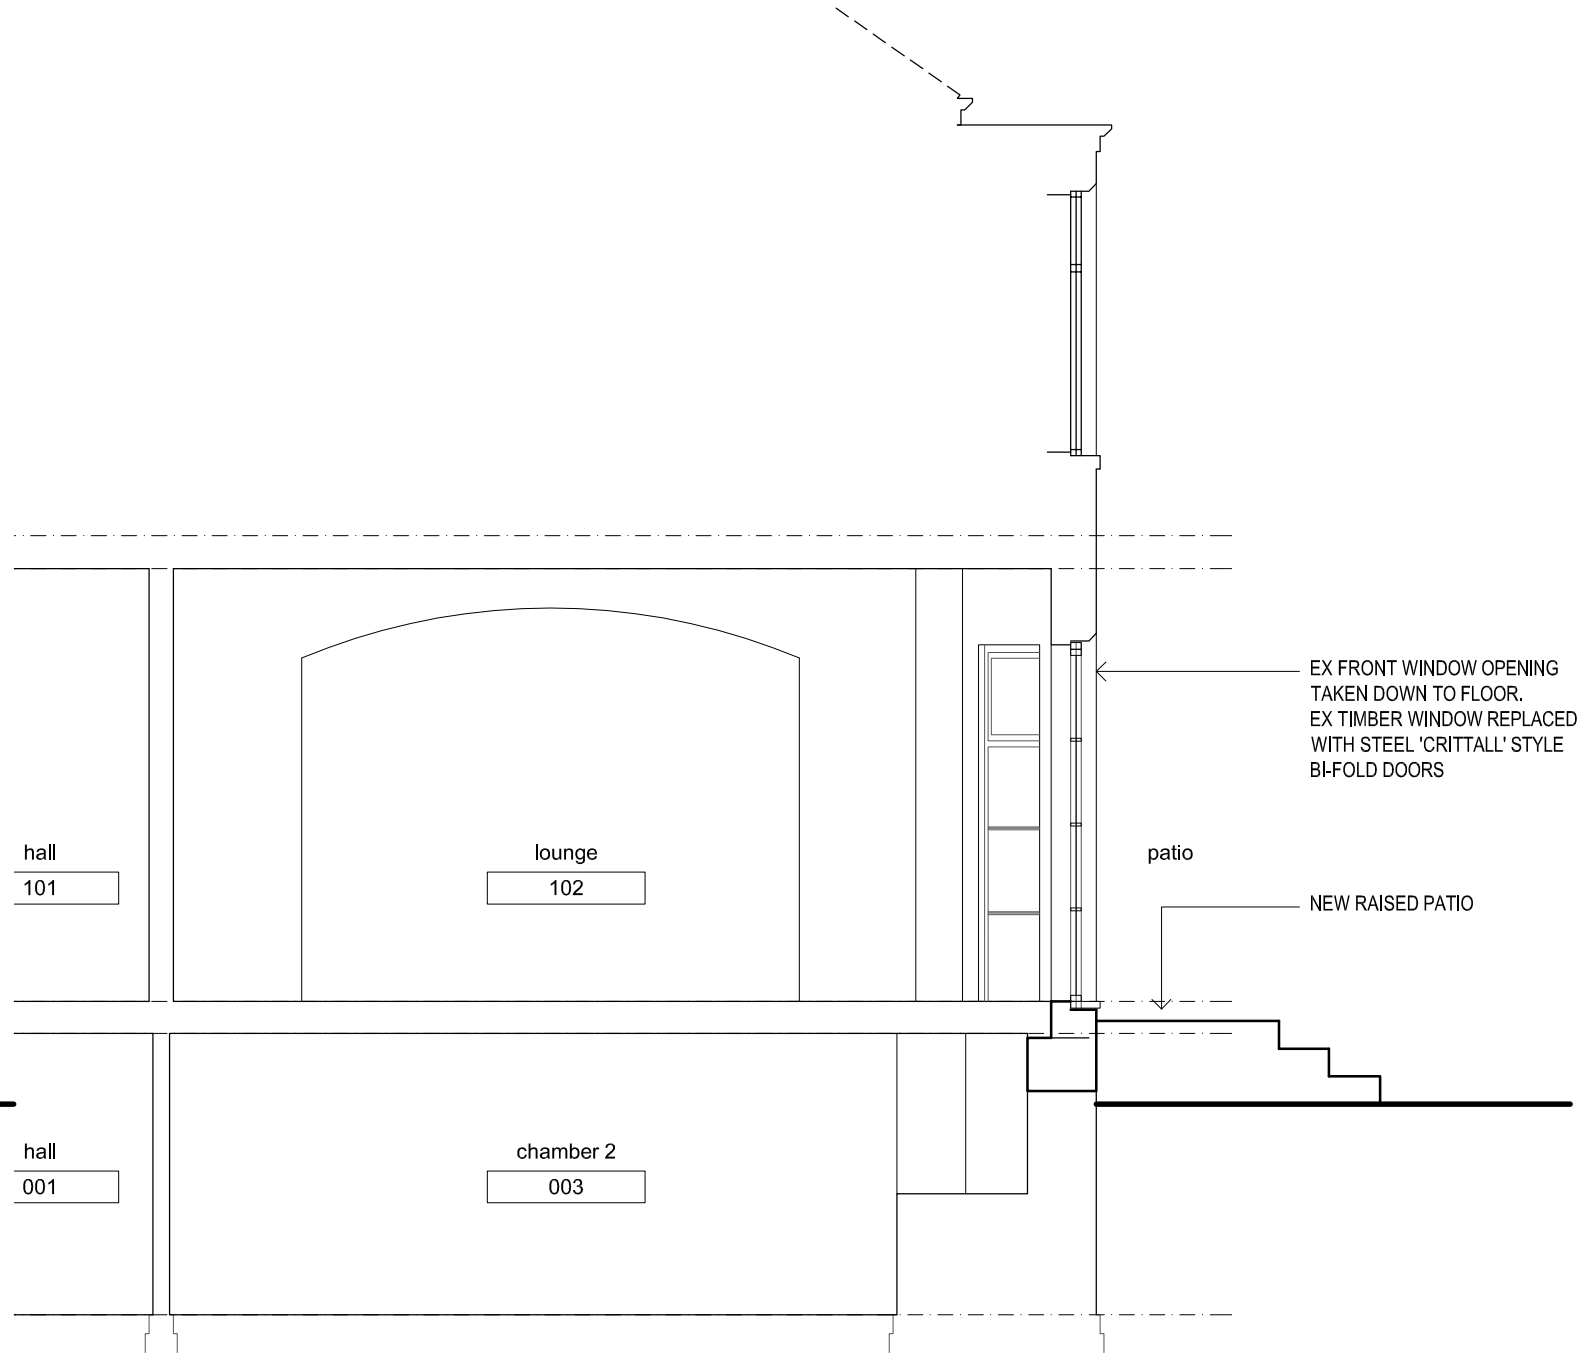

MATZ ARCHITECTURE

26 CHANDOS ROAD | CHORLTON | M21 0ST
PROPOSED SECTIONS

DWG	2624-P2401
SCALE	1:50 (A3)
DATE	OCT 26