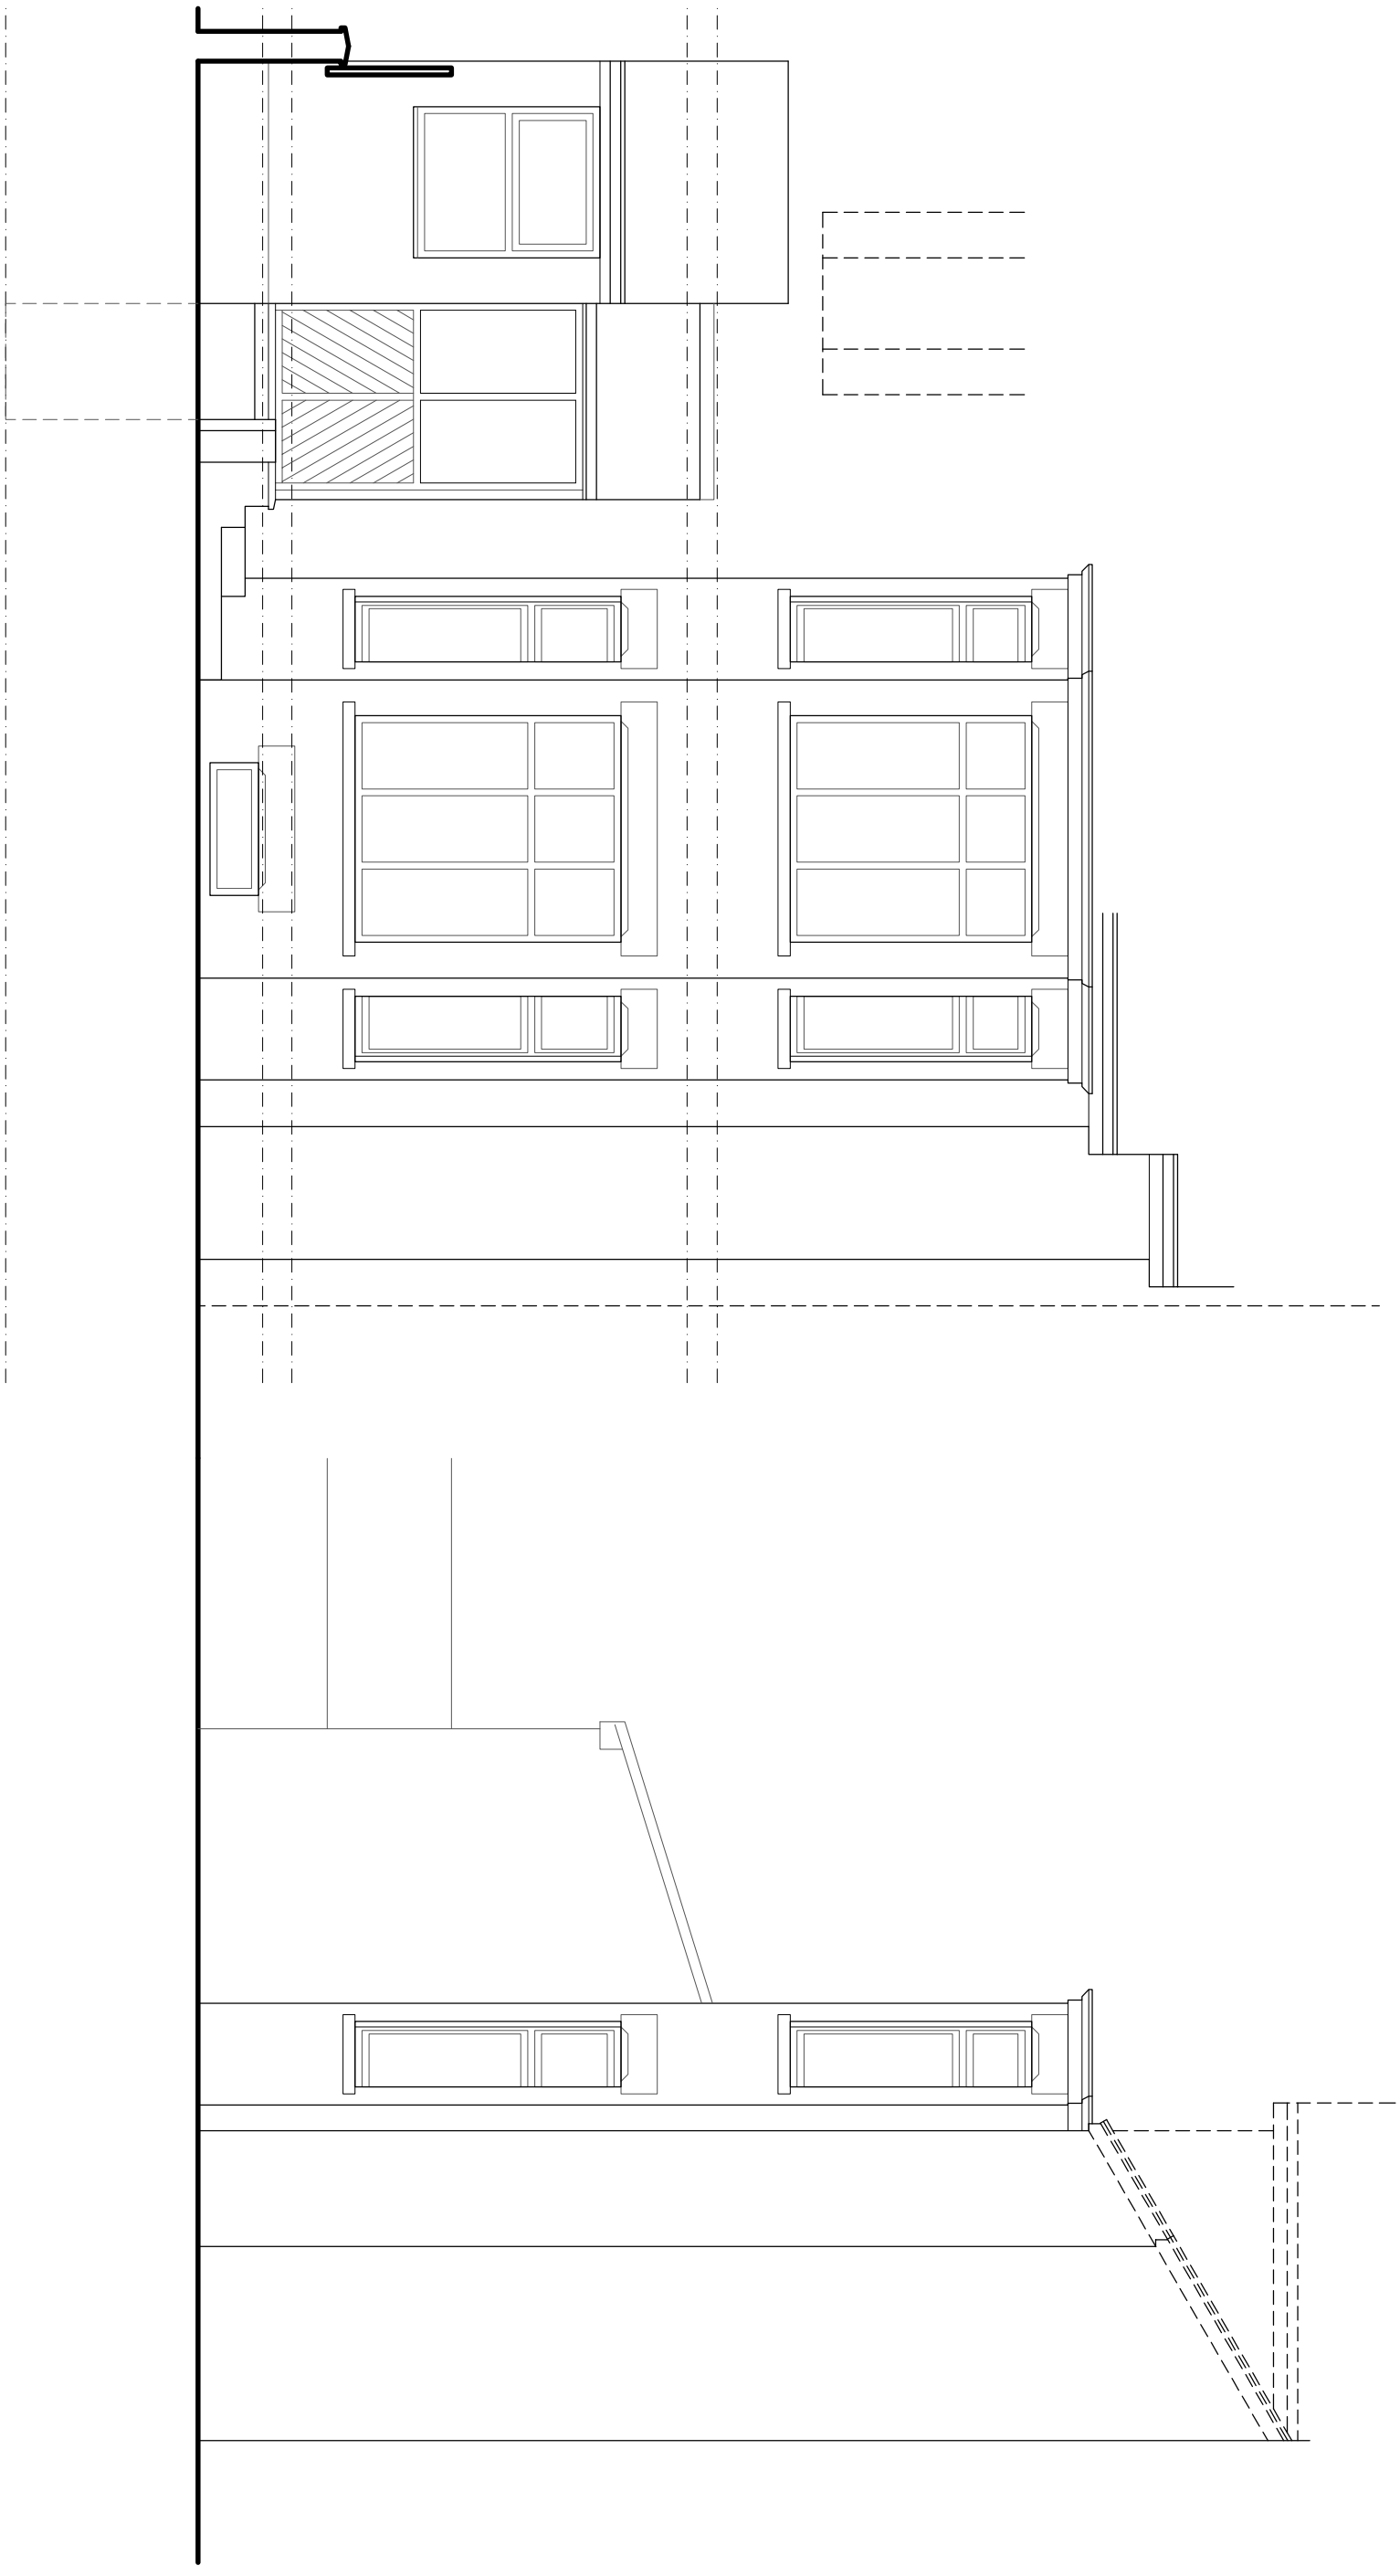


DWG	
2624-P3101	
SCALE	DATE
1:50 (A3)	OCT 26

26 CHANDOS ROAD | CHORLTON | M21 0ST

EXISTING ELEVATIONS

MATZ ARCHITECTURE