
LOWER GROUND FLOOR

2.5m

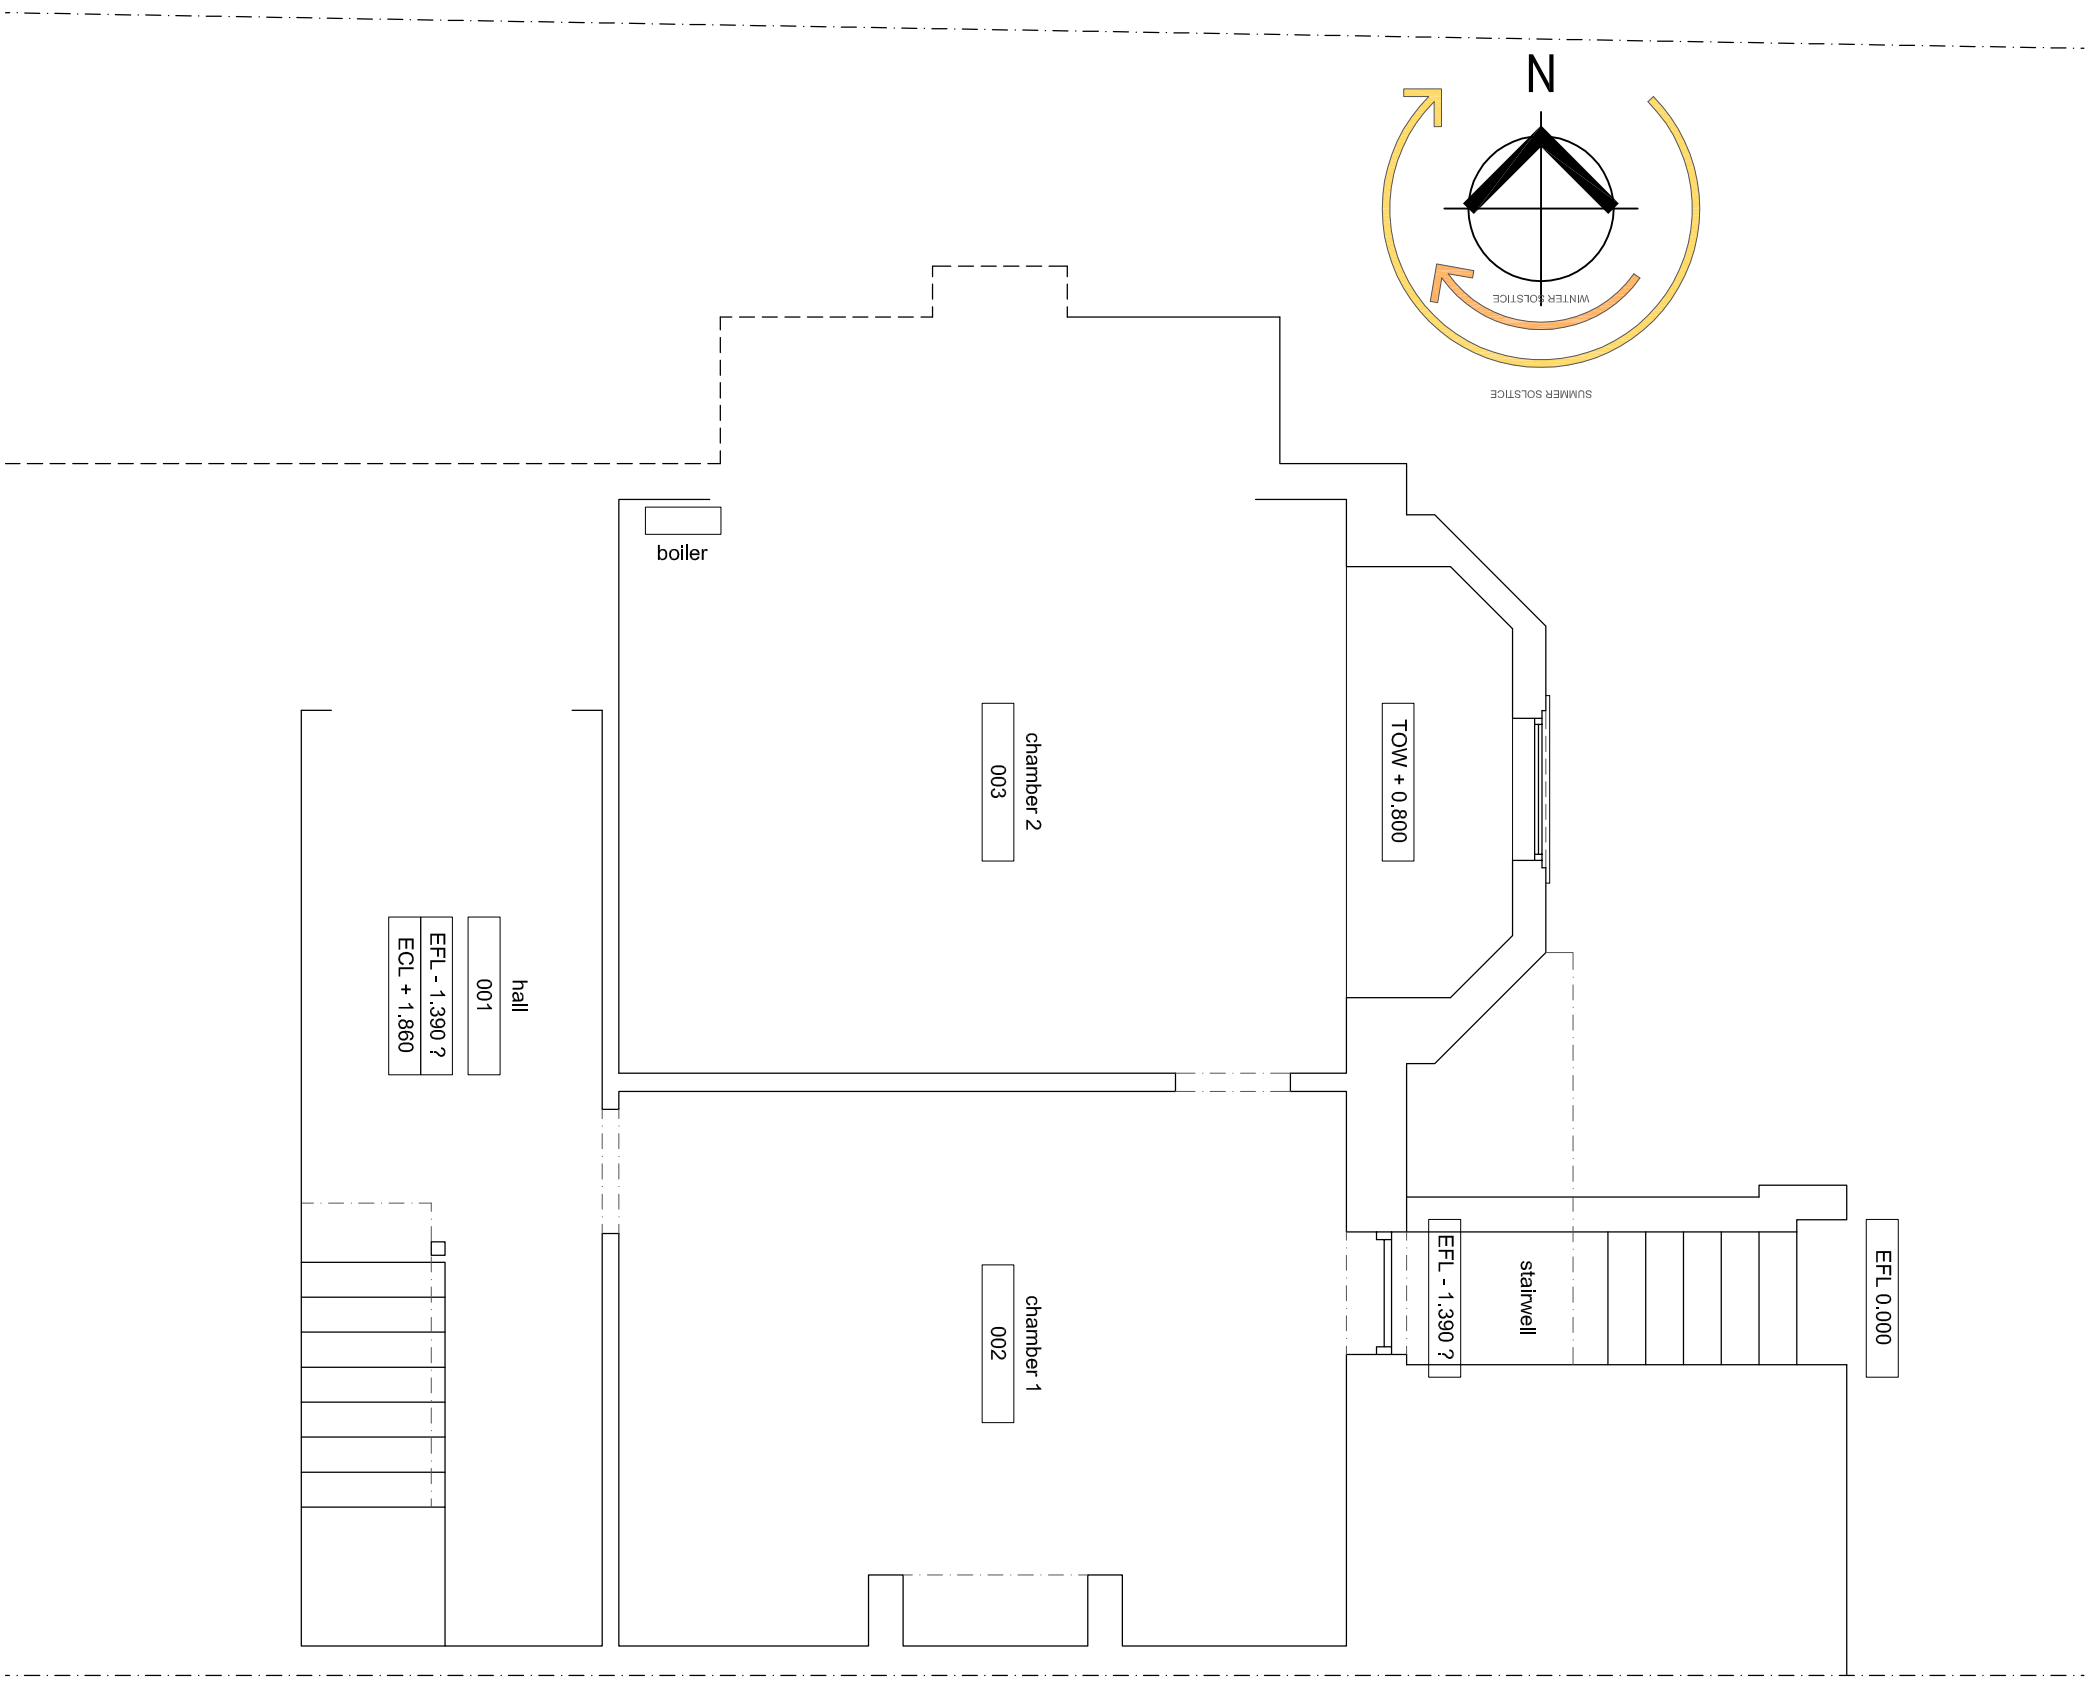

DWG	
2624-P1101	
SCALE	DATE
1:50 (A3)	OCT 26

26 CHANDOS ROAD | CHORLTON | M21 0ST

EXISTING LGF PLAN

MATZ ARCHITECTURE