

EAST ELEVATION (GARDEN)

2.5m

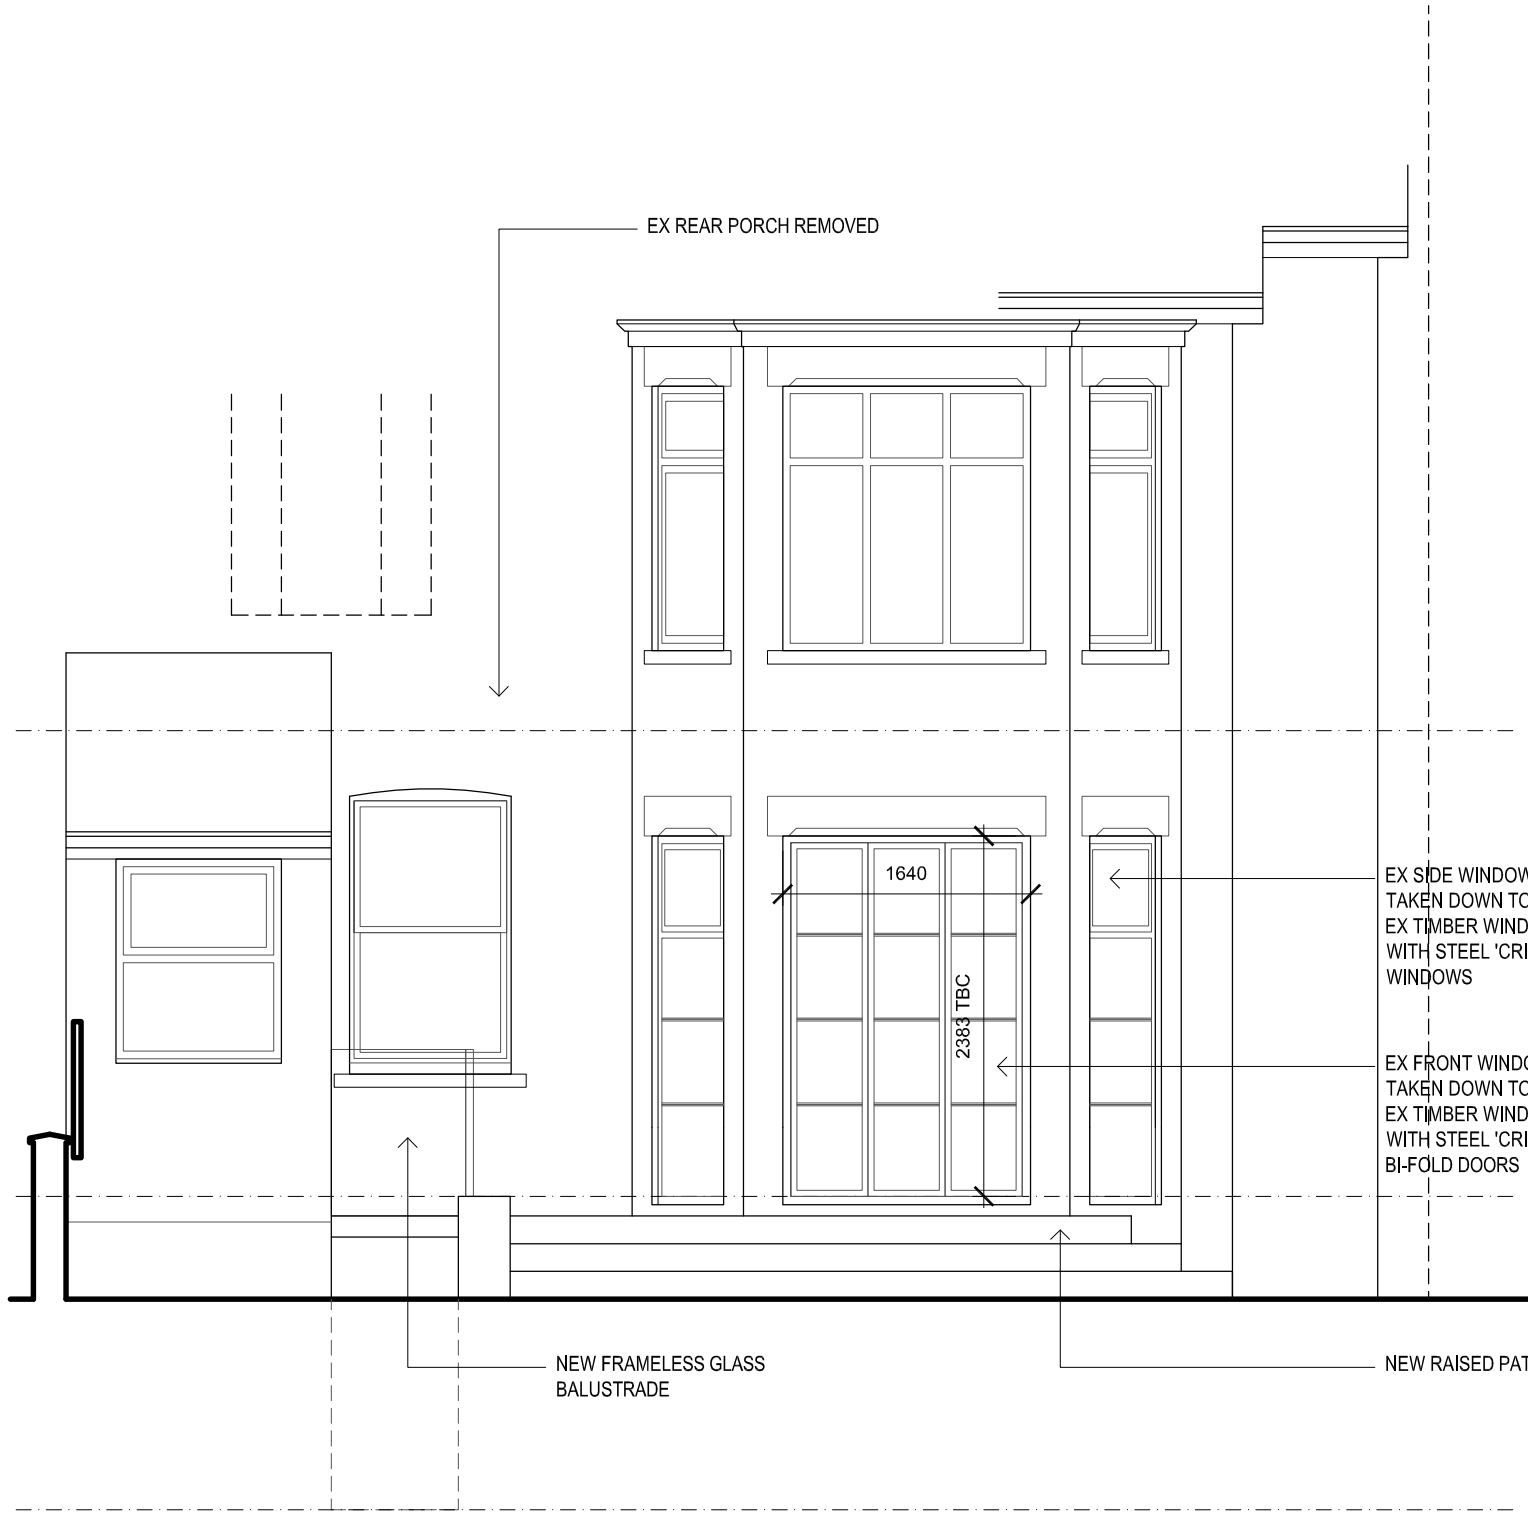

NORTH ELEVATION (ALLEY)

2.5m

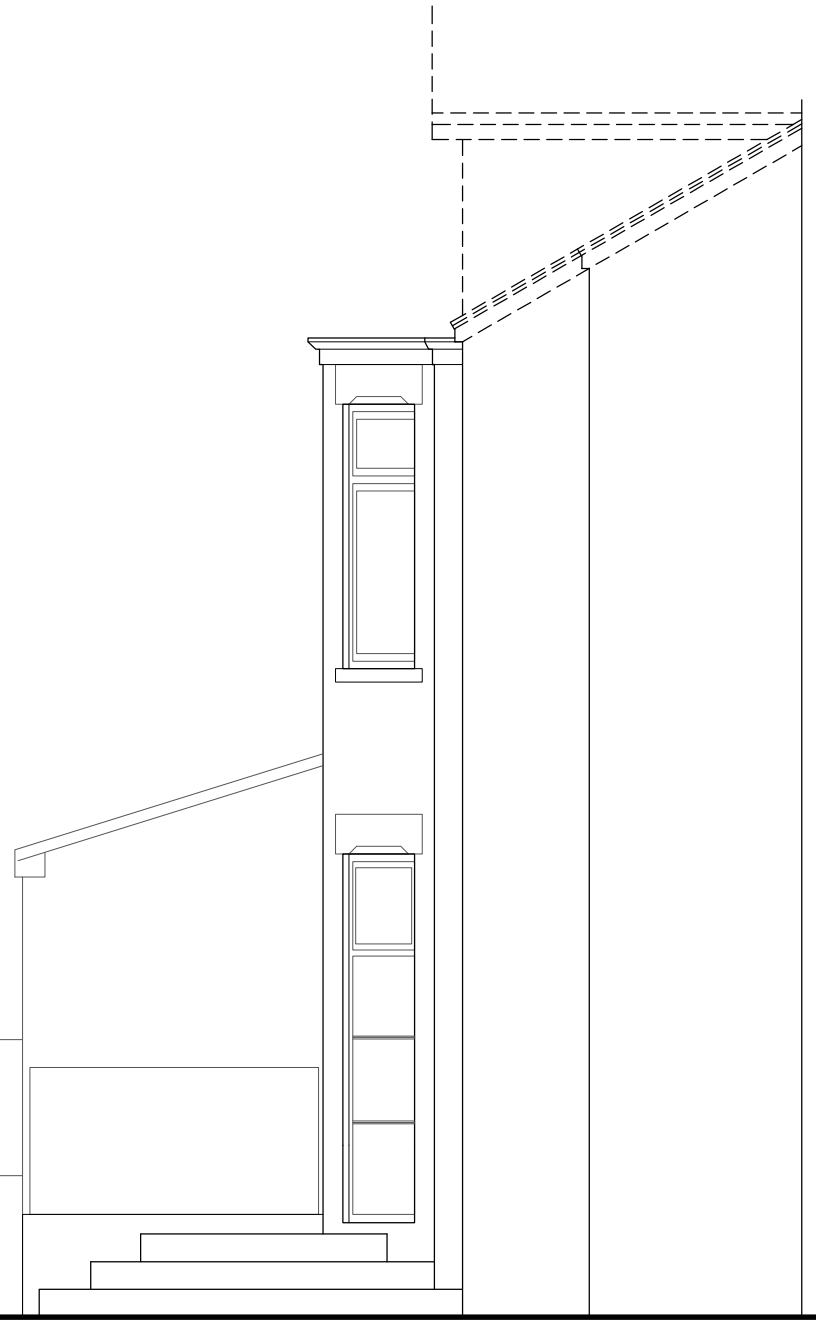

MATZ ARCHITECTURE

26 CHANDOS ROAD | CHORLTON | M21 0ST
PROPOSED ELEVATIONS

DWG	2624-P3401
SCALE	1:50 (A3)
DATE	OCT 26