
0m 1m 2m 3m 4m 5m

VISUAL SCALE 1:100 @ A3

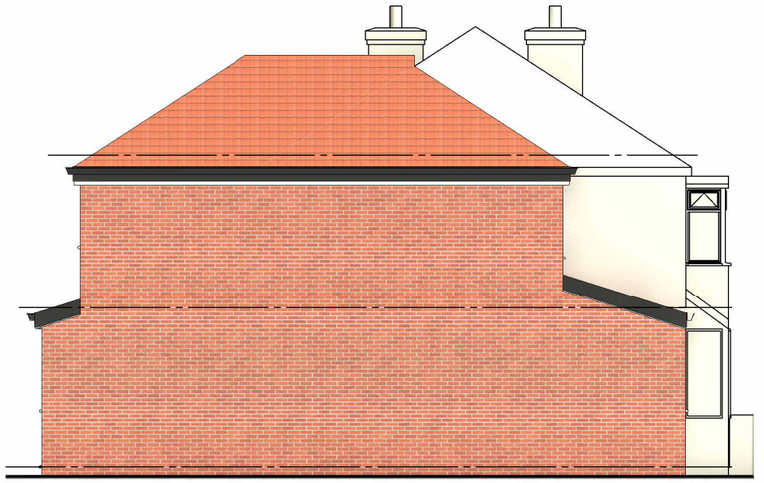

01-P-Elevation

1 : 100



02-P-Elevation


1 : 100

All new walls, roof, windows & doors to match existing; style, type and color



03-P-Elevation

1 : 100

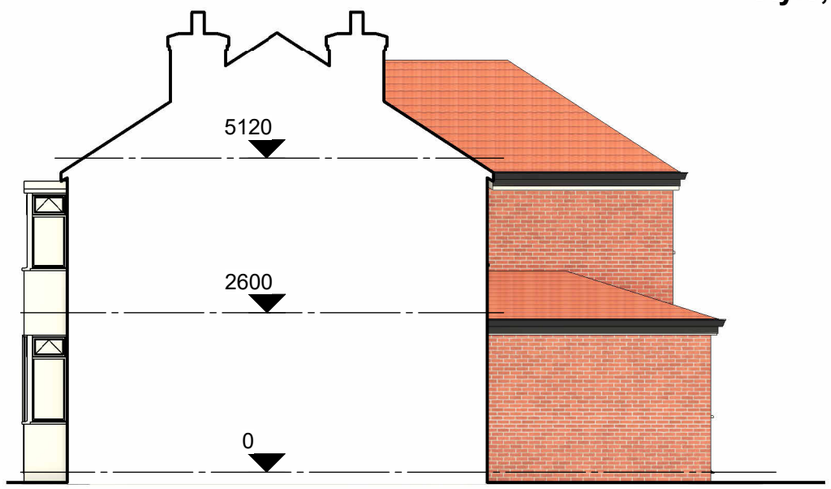

04-P-Elevation

1 : 100

COPYRIGHT © ALL RIGHTS RESERVED BY ARCHITEK BDC LTD. DRAWING INDICATES DESIGN INTENT ONLY. NOT TO BE USED FOR CONSTRUCTION UNLESS STATED SO. TO BE READ IN CONJUCTION WITH OTHER DRAWINGS OR SPECIFICATION WHERE PROVIDED.

ARCHITEK
BUILDING DESIGN CONSULTANCY
0161 511 8479
vikas@architek.uk
916 Stockport Road, Levenshulme, Manchester, M19 3AB

No.	Description	Date
P1	Issue to Planning	20.07.2026
P2	Updates to elevations and rearward projection	20.10.2026

PROJECT
Two storey side and part two/single storey rear extension

Manchester City Council

PURPOSE OF ISSUE
Planning

ADDRESS
9 Farrant Road, Longsight, Manchester, M12 4PD

SHEET
Proposed Elevations

CLIENT
Irfan Gul

Date 20.10.2026
Project number 1381
Scale (@ A3) 1 : 100
Drawn by NM
Checked by VA
DRAWING NUMBER A105
REV P2