

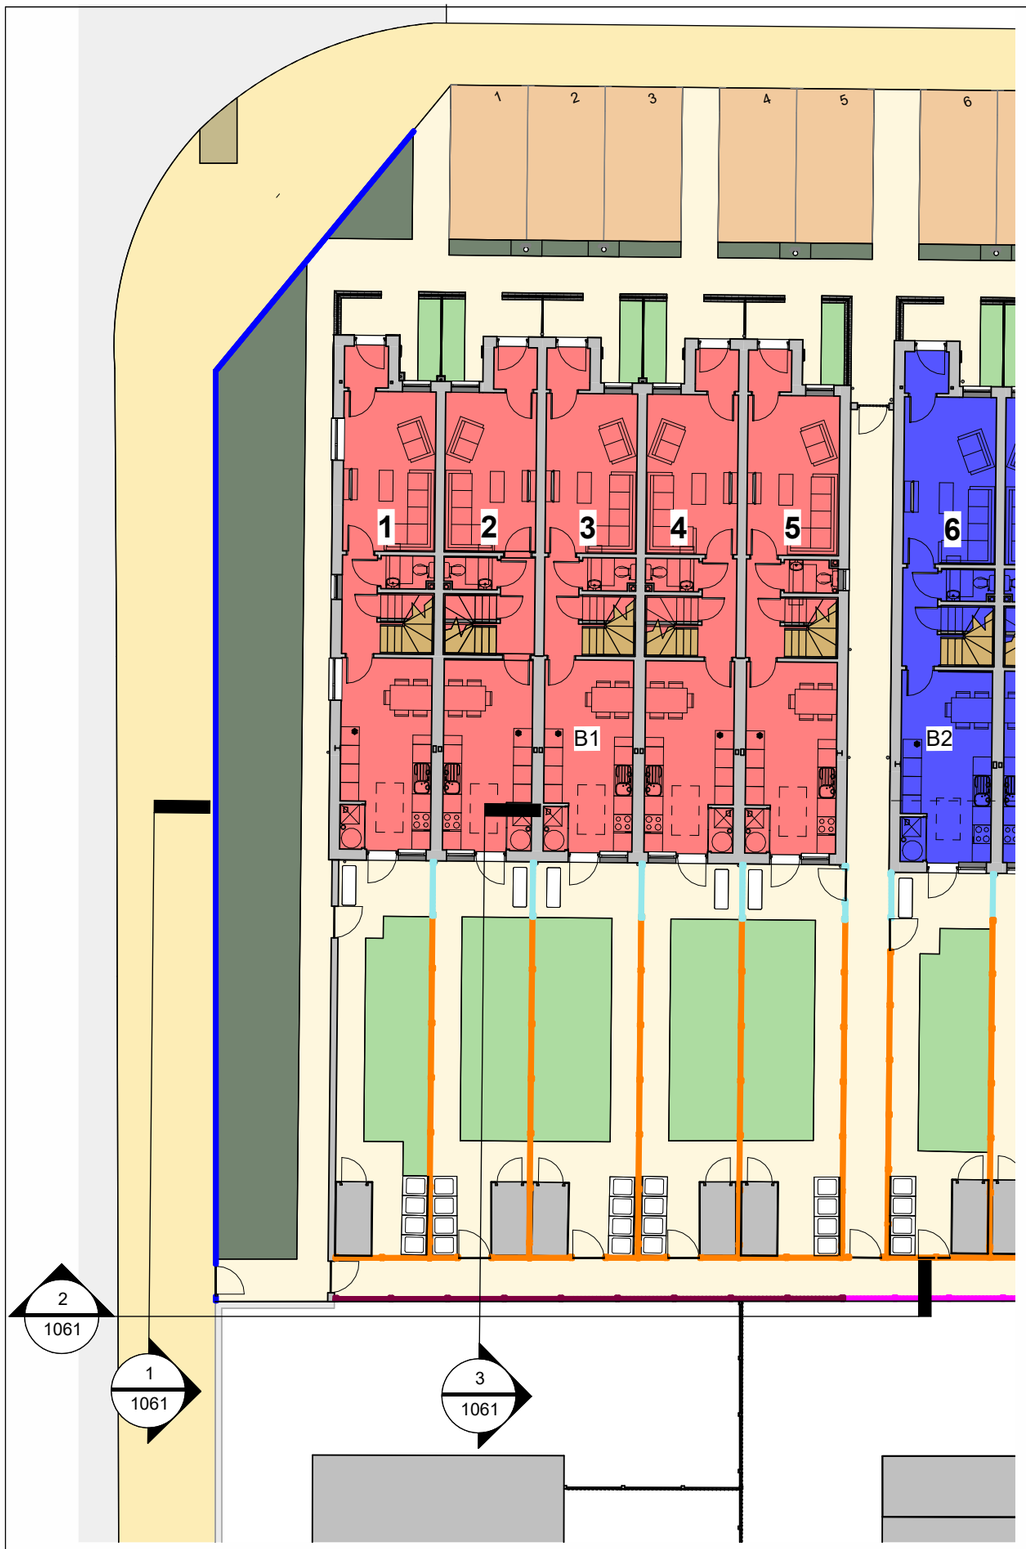



Plots 1-5 Boundary Treatments Plan
1 : 200

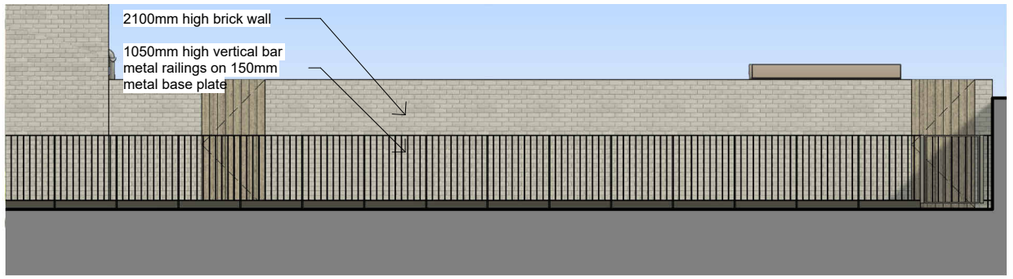

Section 1
1 : 100

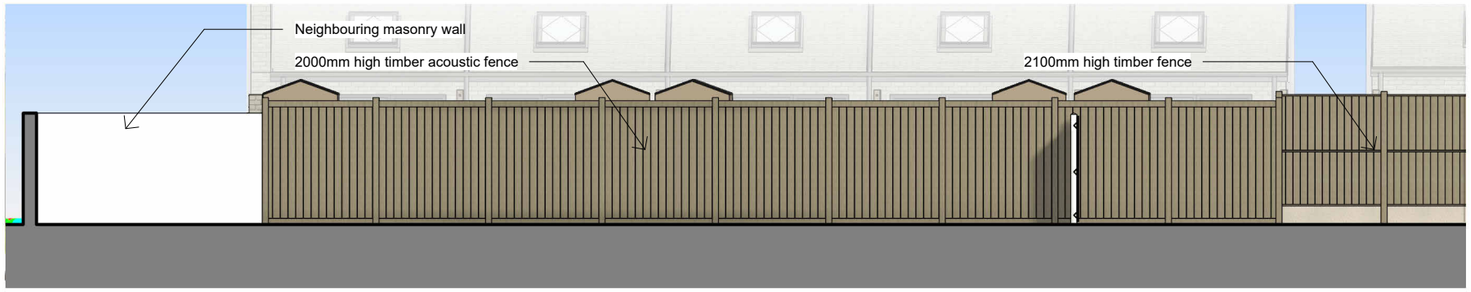

Section 2
1 : 100

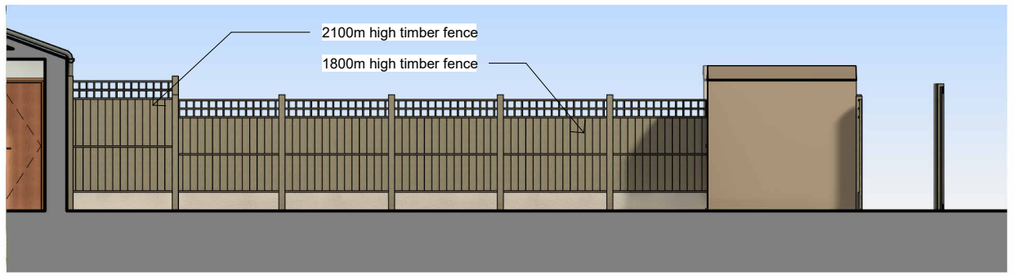

Section 3
1 : 100

KEY

- 2100mm high timber fence
  Comprising 1800mm close boarded panels , 300mm concrete gravel board & concrete support posts
- 2100m high timber fence
  Comprising 1500m close boarded panels ,300mm trellis, 300mm concrete gravel board & concrete support posts
- 1800mm high timber fence
  Comprising 1200mm close boarded panels ,300mm trellis, 300mm concrete gravel board & concrete support posts
- 1050mm high vertical bar metal railings on 150mm metal base plate
- 2000mm high timber acoustic fence
  eg Jacksons Jakoustic Reflective Fence with pedestrian gate to match Superficial mass 25kg/m2, Sound Reduction 28db or similar approved
- 2100mm high brick wall, materials to match proposed dwellings

© Bowker Sadler Partnership Limited
This drawing is the subject of copyright which vests in Bowker Sadler Partnership Limited. It is an infringement of copyright to reproduce this drawing, by whatever means, including electronic, without the express written consent of Bowker Sadler Partnership Limited which reserves all its rights. Bowker Sadler Partnership Limited asserts its rights to be identified as the author of this design

- Report Errors and Omissions to the Architect.
- Check all dimensions on site
- Drawing to be read in conjunction with the Health and Safety Plan and all relevant Risk Assessments

1:1
1:100 1m 2 3 4 5 6

Rev.	Date	Drn.		Chkd.
C01	20.10.26	ACo	Metal railing amended	ACo

BowkerSadler

Project
Heatherdale Drive

Client
Mosscare St. Vincents

Drawing
Plots 1-5 Proposed Boundary Treatments

Scale	Sheet Size	Drawn	Checked	Date
As indicated	@ A3	ACo	ACo	15.06.26

Project No.	Originator	Zone	Level	Form	Discipline	Number	Revision
21-026 -	BSA -	XX -	XX -	D -	A -	**1061**	C01

Status
Planning

Hatherlow House, Hatherlow, Romiley, Stockport, SK6 3DY
0161 406 7333 office@bowker-sadler.co.uk www.bowker-sadler.co.uk

\\bspcentral\FolderRedirection\Data\AdamC\My Documents\VEoption x-site - Opt 2_adam.collinge.rvt