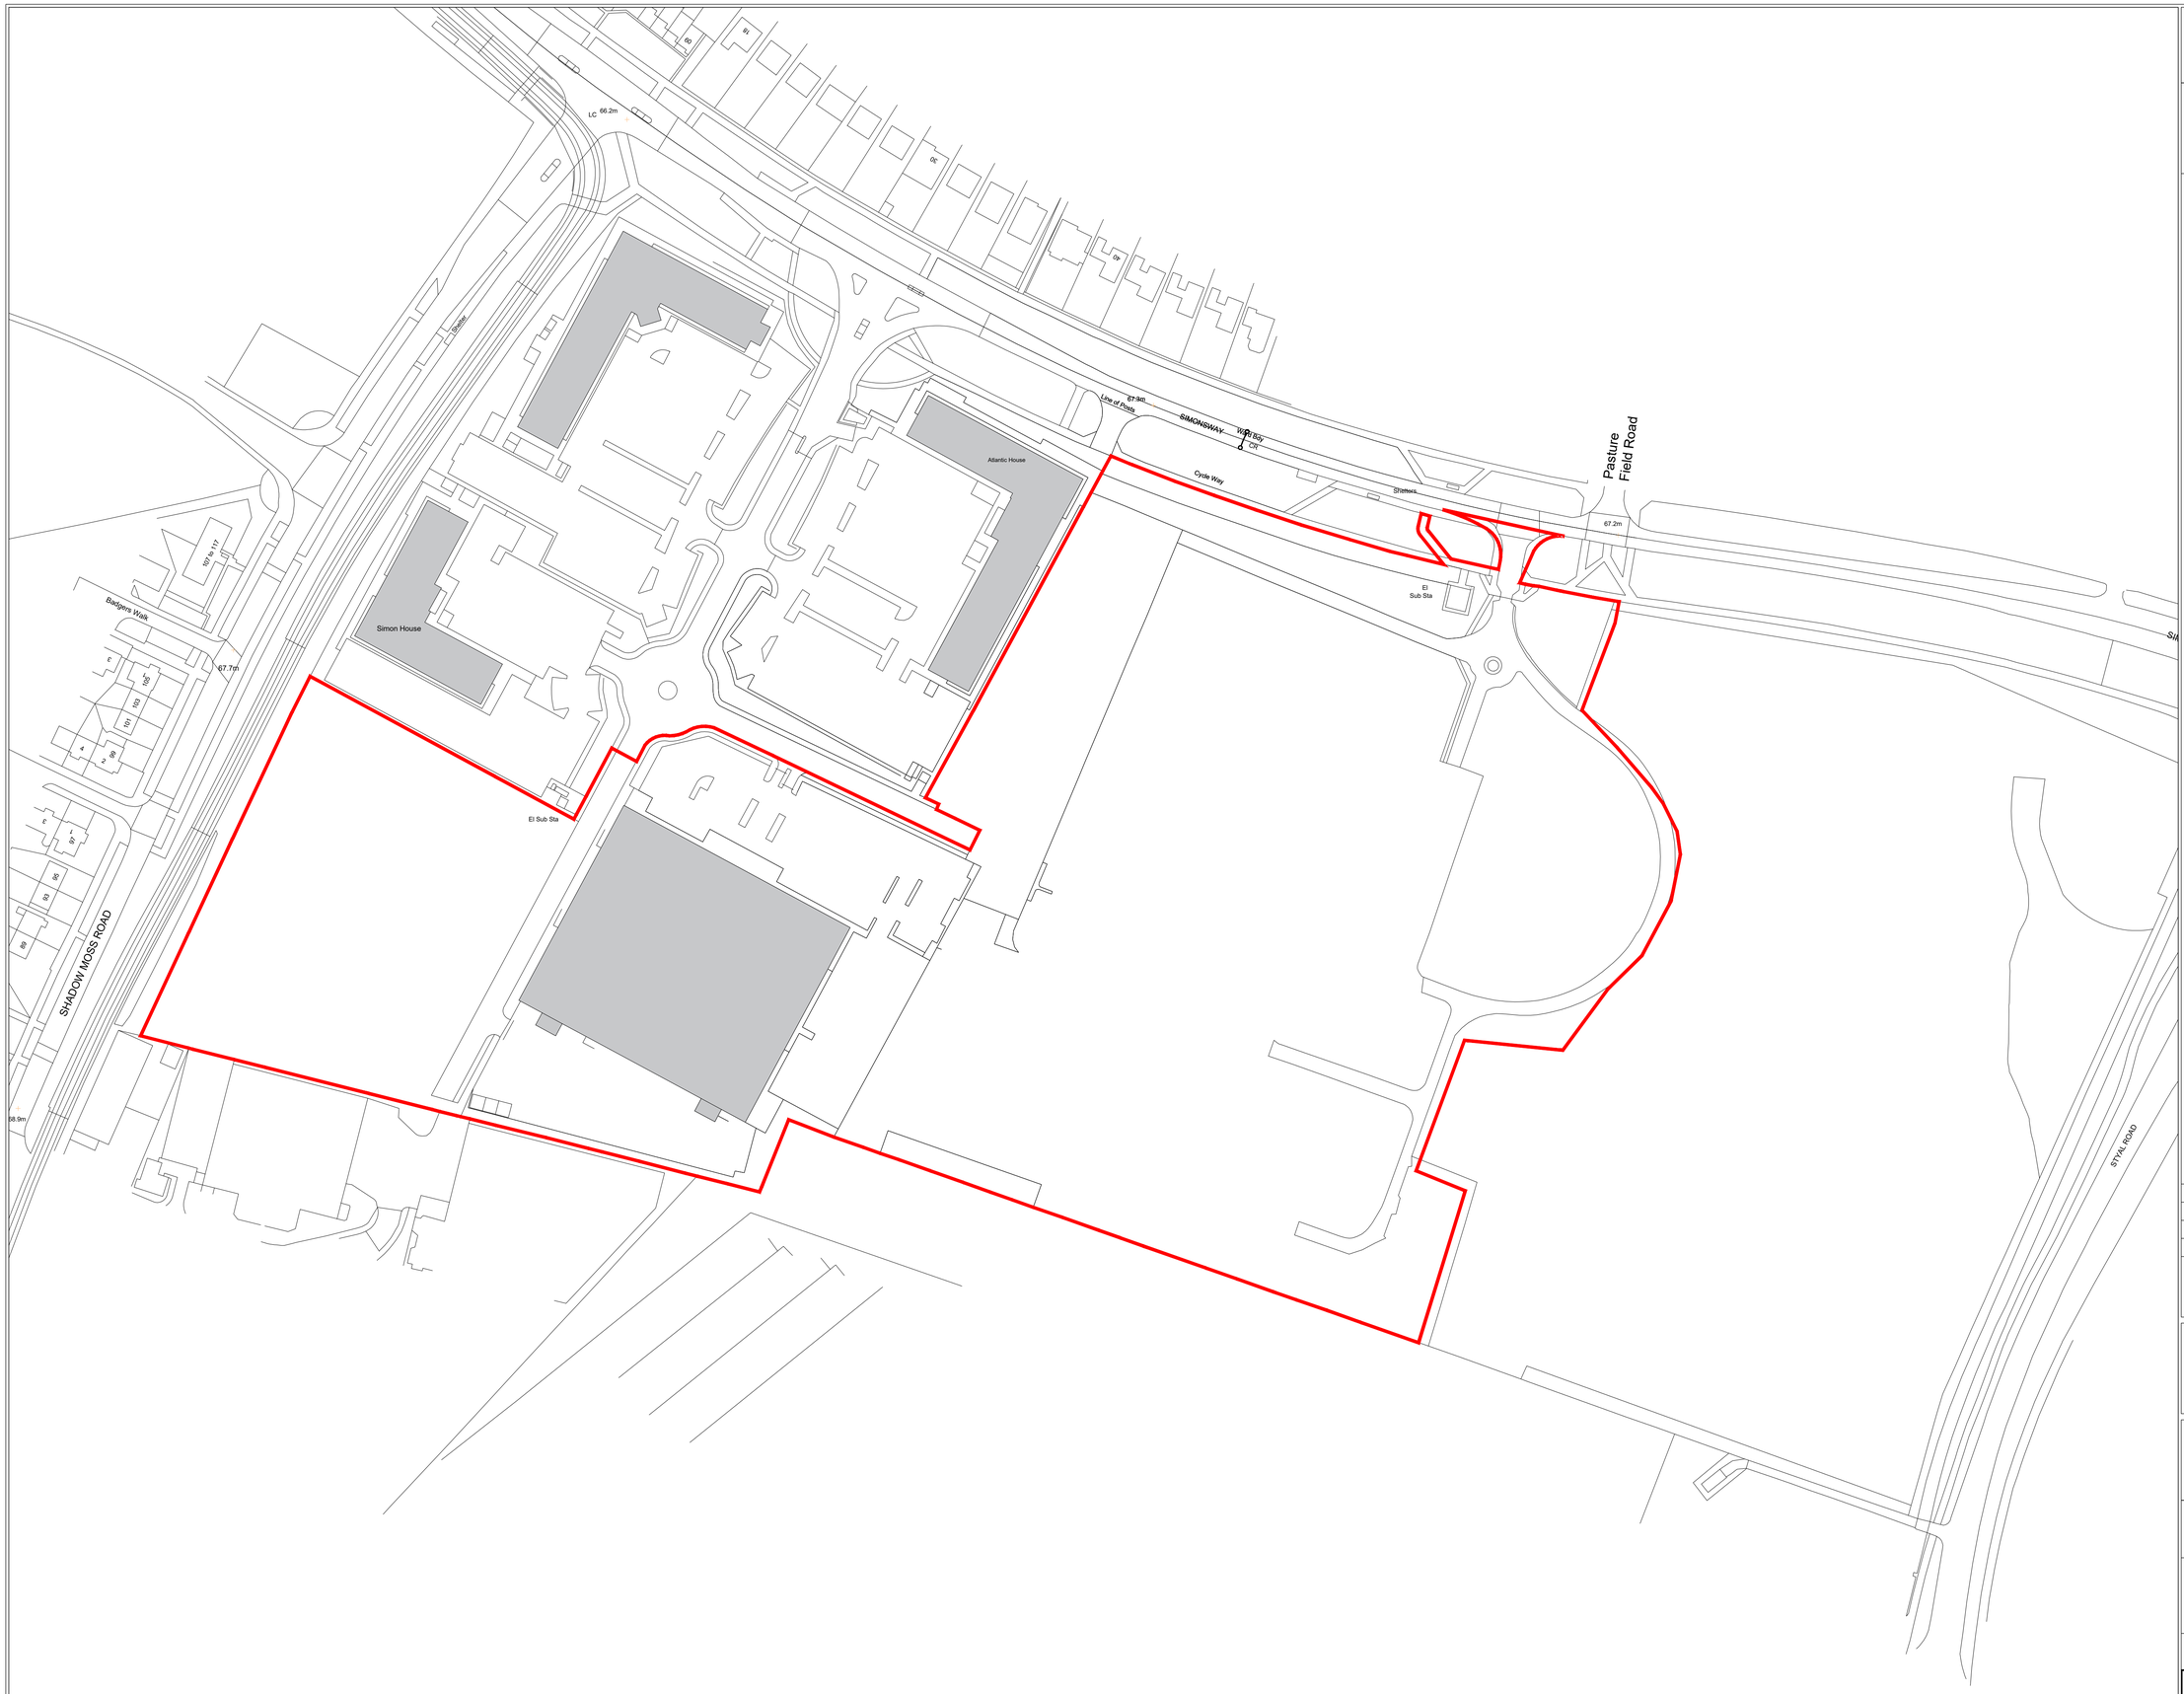


Disclaimer:
Subject to survey.

Notes:

0 10 20 30 40 50

SCALE 1:1000 @ A1

N

KEY

Site Boundary
(847,890 ft^2 / 78,770 m^2 / 19.44 acres / 7.87 ha)

Rev:	Notes:	Date:	Dwn:	Iss:
P03	Boundary Line Updated	14.09.2026	CM	HA
P02	Boundary Line Updated	29.07.2026	CM	HA
P01	First Issue	23.07.2026	CM	HA

Suitability Code:

PLANNING

Client:

AVIVA INVESTORS

hale
ARCHITECTURE | DESIGN MANAGEMENT
22c Leathermarket Street, London, SE1 3HP

Project:
Atlas Business Park
Manchester

Drawing Title:
Site Location Plan

Project No:	Scale @ A1 / A3
20071	1:1000 / 1:2000

Drawing No:	Revision:
20071-HAL-ZZ-ZZ-DR-A-PL001	P03