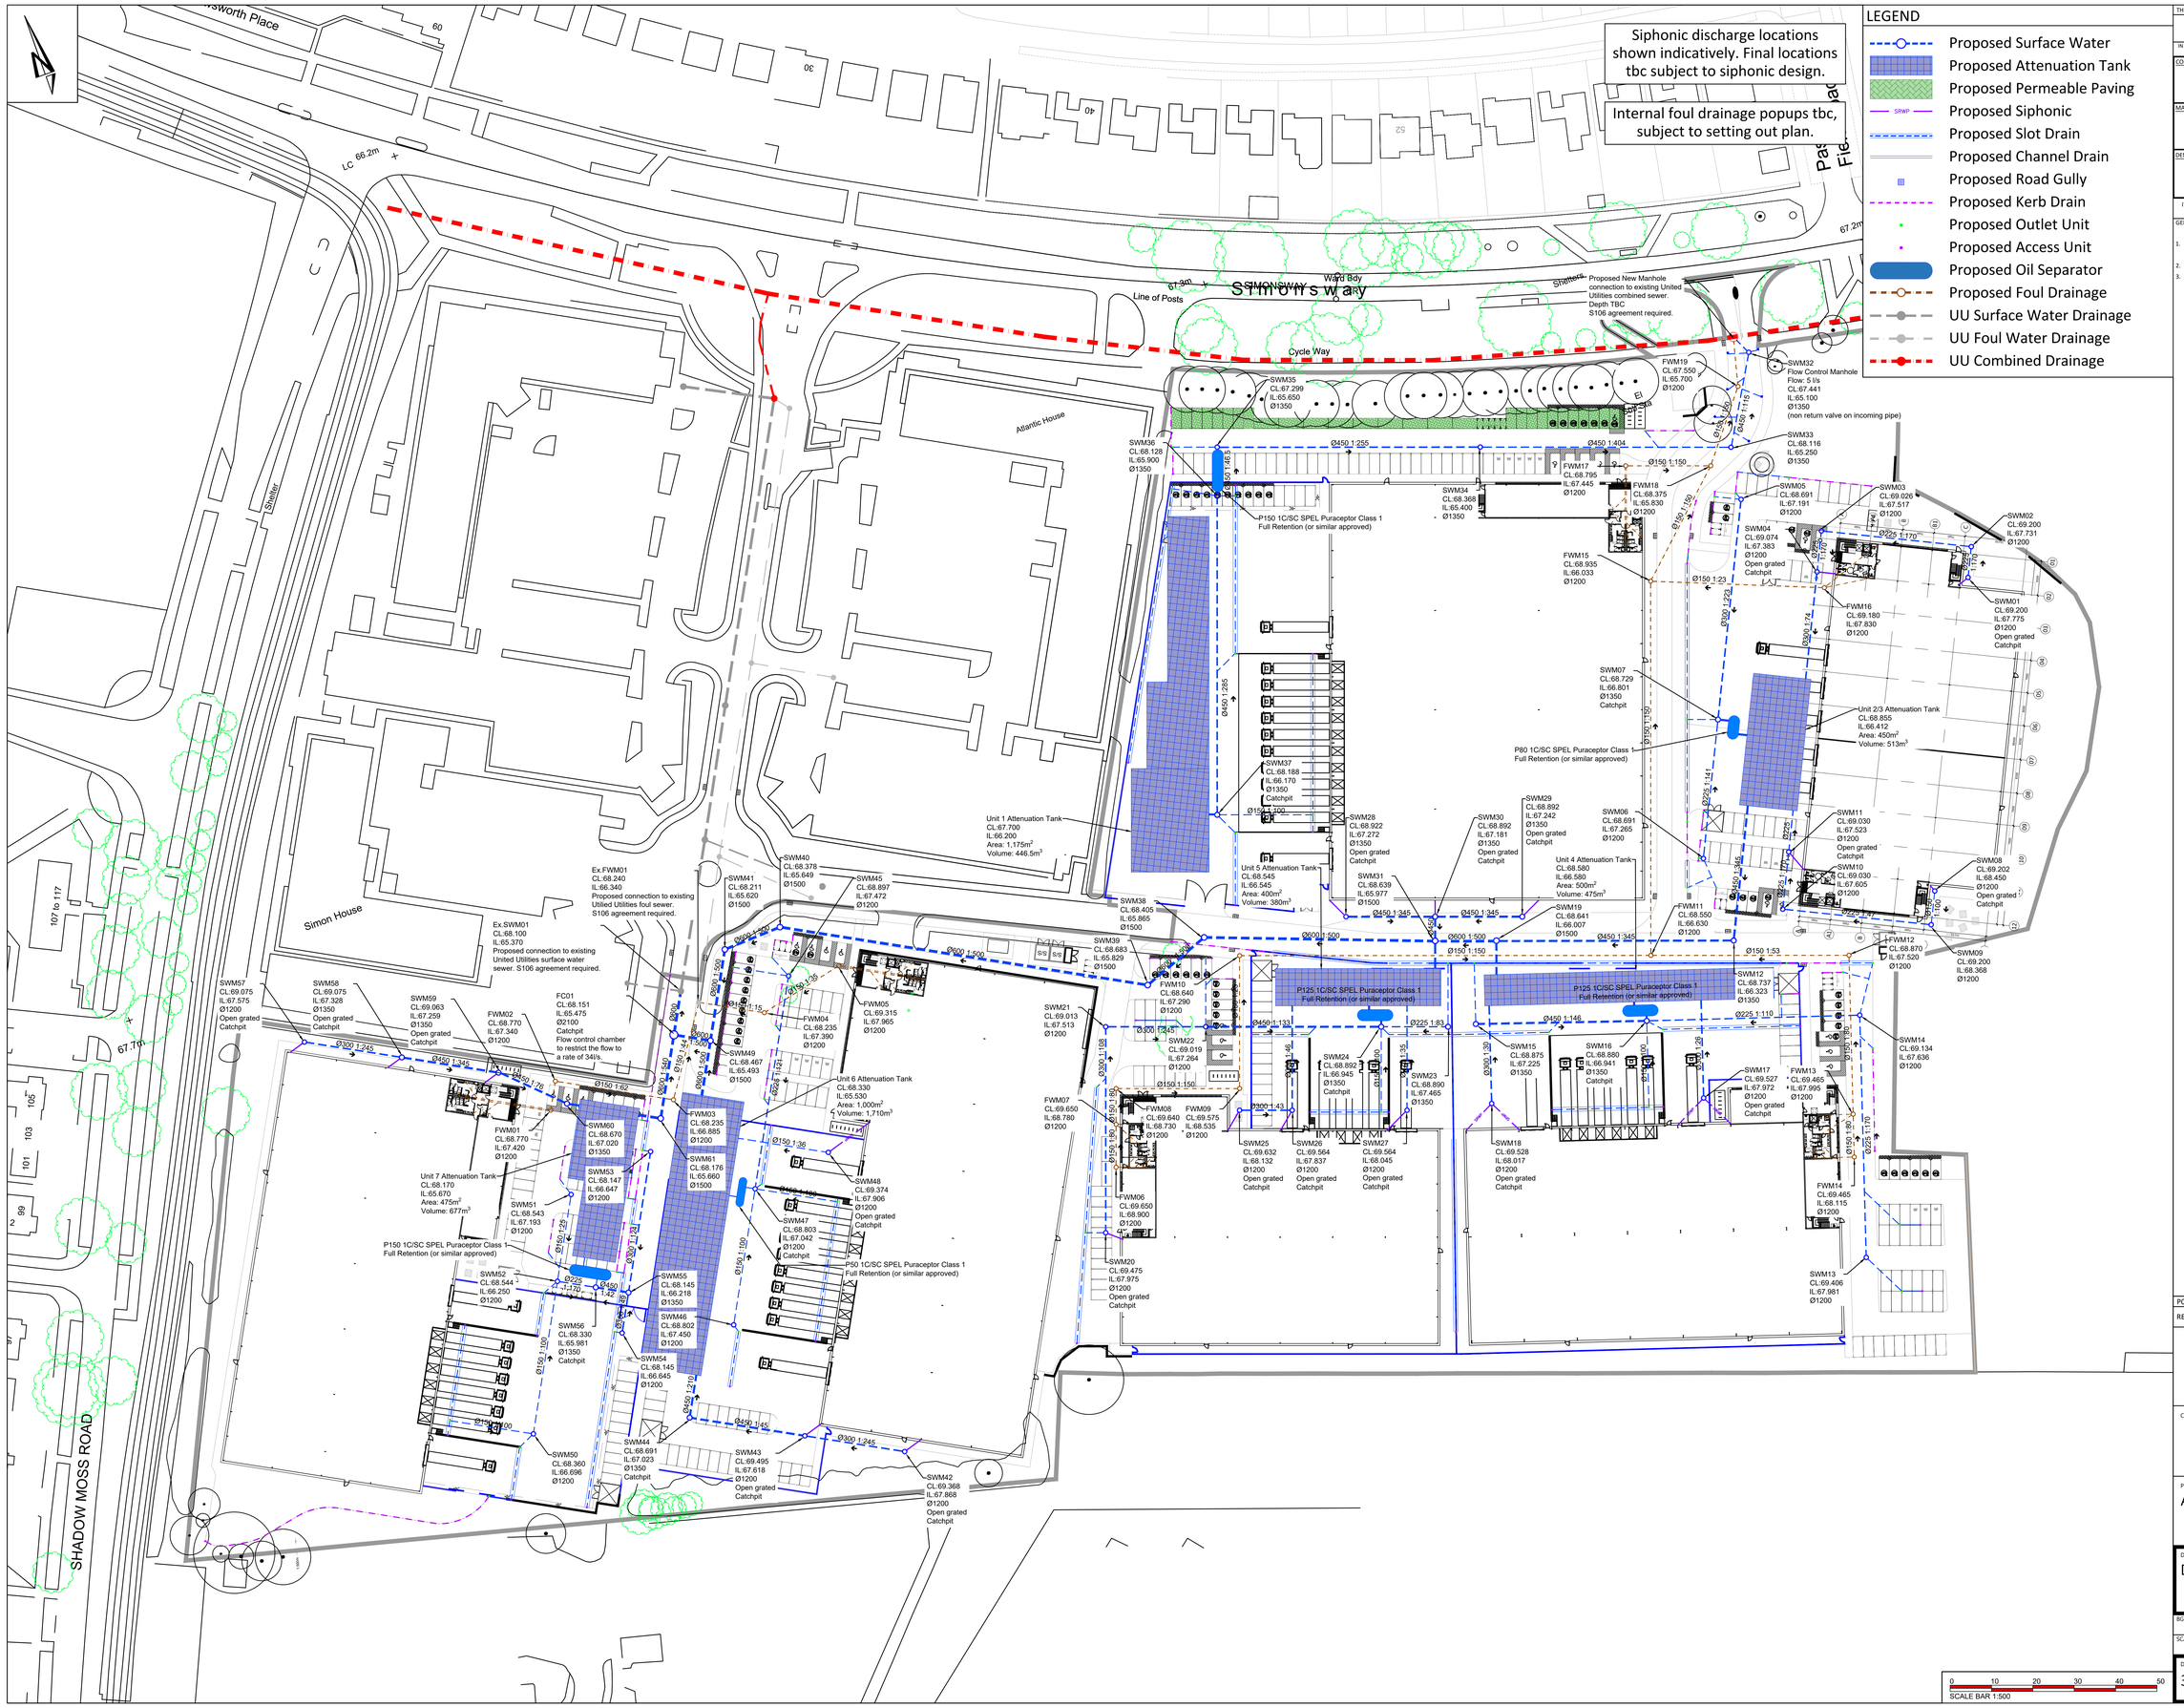


THIS DRAWING IS THE COPYRIGHT OF BURROWS GRAHAM LIMITED.

SAFETY, HEALTH AND ENVIRONMENTAL INFORMATION

IN ADDITION TO THE HAZARDS/RISKS NORMALLY ASSOCIATED WITH THE TYPES OF WORK DETAILED ON THIS DRAWING, NOTE THE FOLLOWING.

CONSTRUCTION

MAINTENANCE

DEMOLITION

IT IS ASSUMED THAT ALL WORKS WILL BE CARRIED OUT BY A COMPETENT CONTRACTOR WORKING, WHERE APPROPRIATE, TO AN APPROVED METHOD STATEMENT

GENERAL NOTES:

1. This drawing shall be read in conjunction with all the relevant architects, engineers' and service engineers drawings & specifications.
2. All units in millimeters U.O.N. on the drawing.
3. Do Not Scale off the drawing.

REV	DATE	BY	DESCRIPTION	CHKD
P01	07.09.26	JB	Issued for Information	JW

Burrows Graham

North Office:
5 Ambassador Place, Stockport Road, Altrincham WA15 8DB
Tel: +44 (0)161 804 8046

South Office:
Bourne House, Prince Edward Street, Berkhamsted, Herts HP4 3EZ
Tel: +44 (0)1442 508 402

CLIENT

AVIVA INVESTORS

PROJECT

ATLAS PARK DEVELOPMENT

DRAWING TITLE

DRAINAGE STRATEGY

BGL PROJECT NUMBER	DRAWING STATUS	OFFICE
30460	PRELIMINARY	NORTH

SCALE @ A0	DATE	DRAWN BY	CHECKED BY
1:500	07.09.2026	JB	JW

DRAWING No: 30460-BGL-XX-XX-DR-C-00250

REV: P01

SCALE BAR 1:500