
REVISION	DATE	DESCRIPTION
P01	27/02/26	Preliminary Issue
P02	26/03/26	Revised as elevation development
P03	30/04/26	Revised as further elevation development
P04	08/05/26	Draft planning issue for consultant coordination
P05	22/05/26	Planning Issue
P06	22/09/26	Holly and Yew tree retained on front boundary

KEY

- Application Boundary
- 2B 4P Apartment
- 4B 7P Townhouse
- Bike Store
- Bin Store
- Plant (TBC by MEP Engineer)
- Circulation

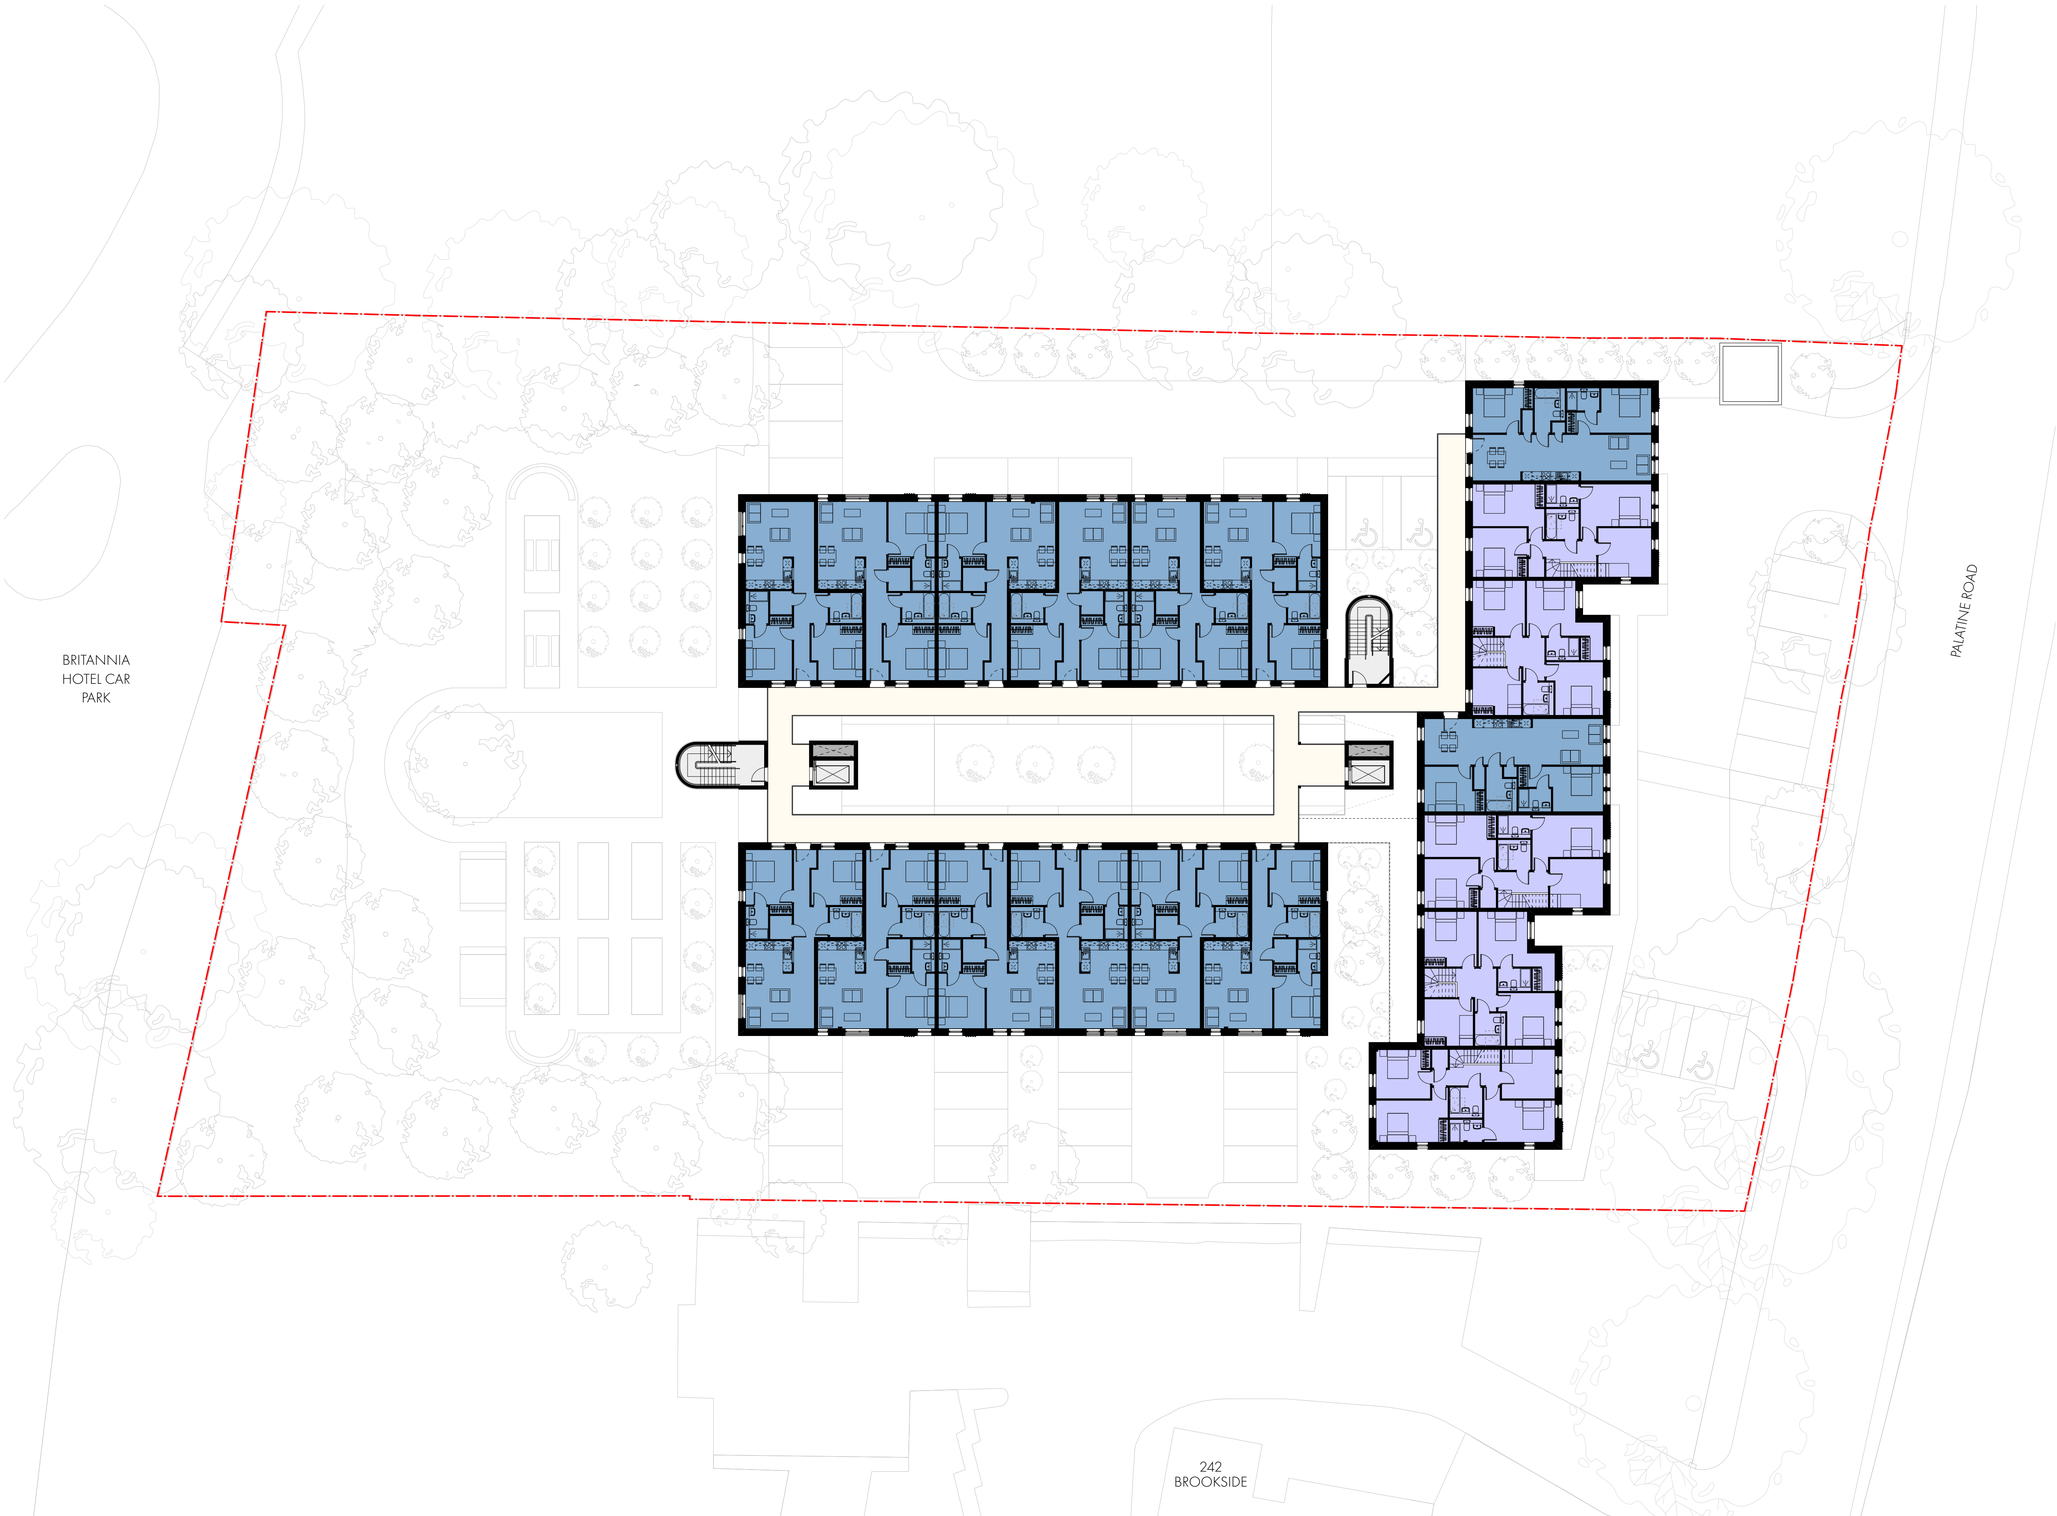

OMI Architects

31 Blackfriars Road, Salford, Manchester, M3 7AQ
+44(0)161 832 3242 / info@omiarchitects.com / www.omiarchitects.com

PROJECT	MARCO LIVING, PALATINE ROAD				
DRAWING	MASTERPLAN - LEVEL 01				
DATE	FEB '26	DRAWN BY	HF	SCALE	1:200 @A1
JOB NO.	1459	DWG.NO.	1459-OMI-ZZ-00-DR-A-L1002-P06		