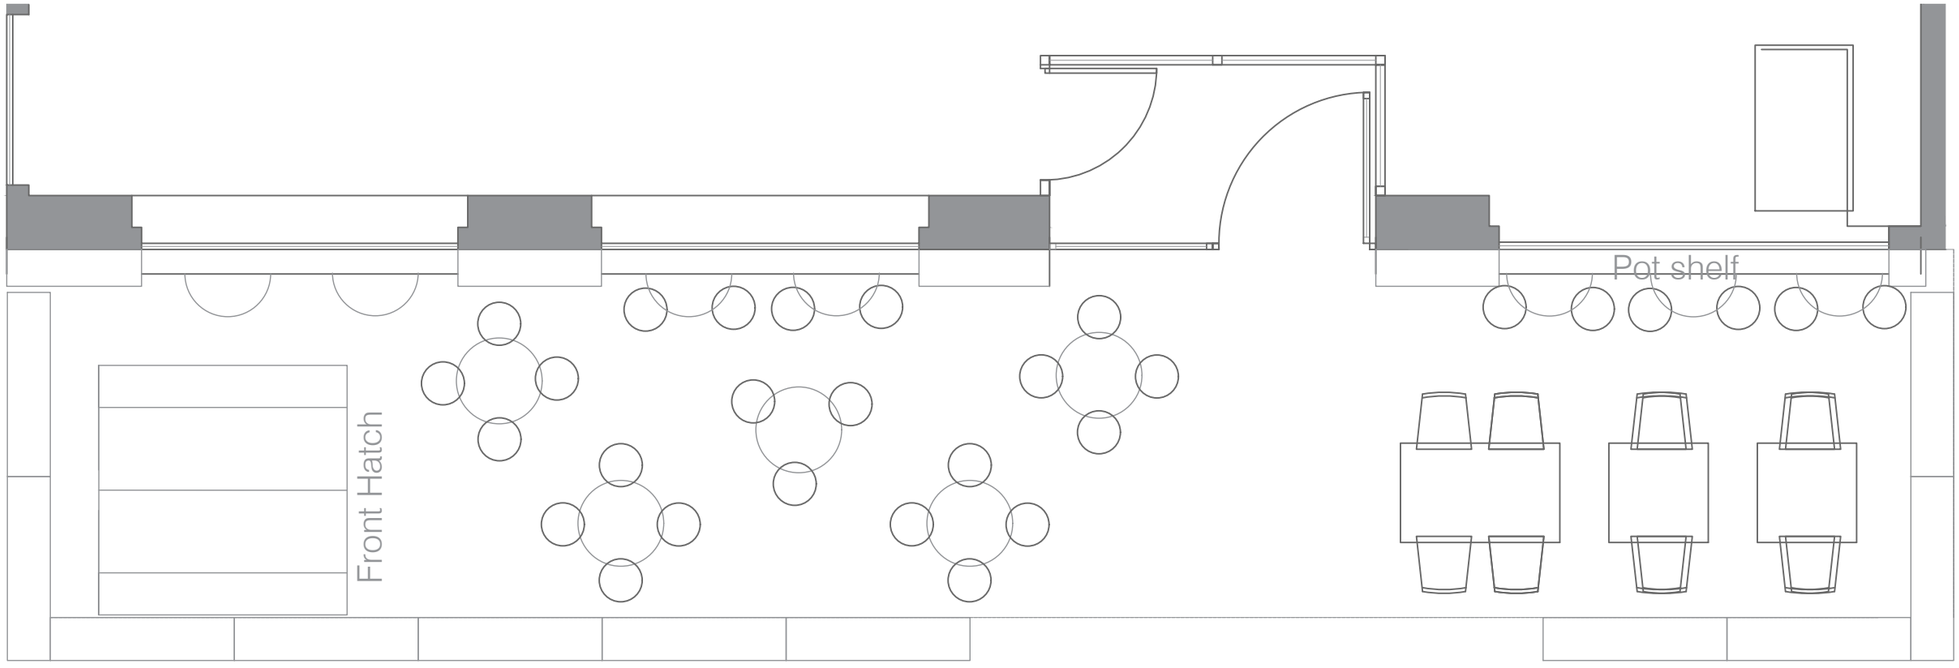


0 1 2 3 4 5 6 7 8 9 10 METERS

SCALE BAR

NOTES :

- All drawings to be read in conjunction with Structural Engineer's details & any relevant sub-contractor's details. All works to comply with current Building Regulations, British Standards & Codes of Practice.
- All dimensions to be checked on site prior to any works commence.
- Contractor to ensure that all work meets the requirements of the EHO, Building Control, Fire Authority and all other statutory bodies.

REV	BY	DATE	DESCRIPTION
.	.	00-00-00	

Mere Mill
Mereside Road
Mere
WA16 6QT

t. 01565 830030
f. 01565 830044
e. info@tuwdesigns.co.uk
w. www.tuwdesigns.co.uk

TUW

CLIENT	Federico's
PROJECT	Federico's Wine Bar
DRAWING NAME	Proposed Pavement Liscense
SCALE	1:50 @ A3
DATE	16.06.25
JOB NUMBER	101
DWG	003
DRAWN BY	laura@tuwdesigns.co.uk

©This drawing is the property of TUW Limited. Copyright is reserved by them and the drawing issued on condition that it is not copied either wholly or part without the consent in writing of TUW Limited. Figured dimensions to take precedence over those scaled. All dimensions to be checked on site before commencement of any work or shop drawings. This drawing is to be read in conjunction with the specification when existing.