

Location Plan

Scale 1:250

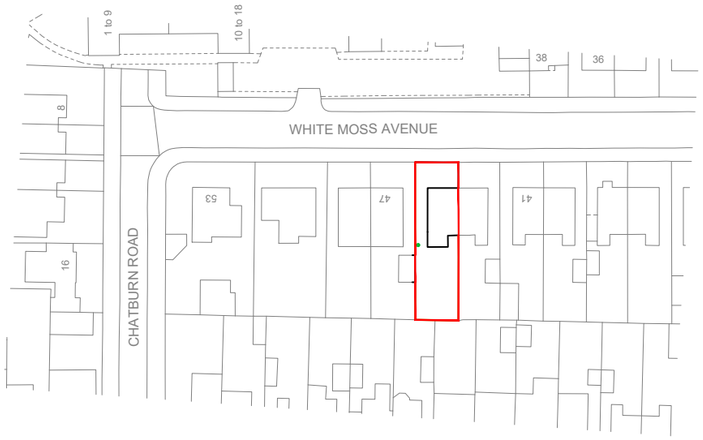



Aerial View

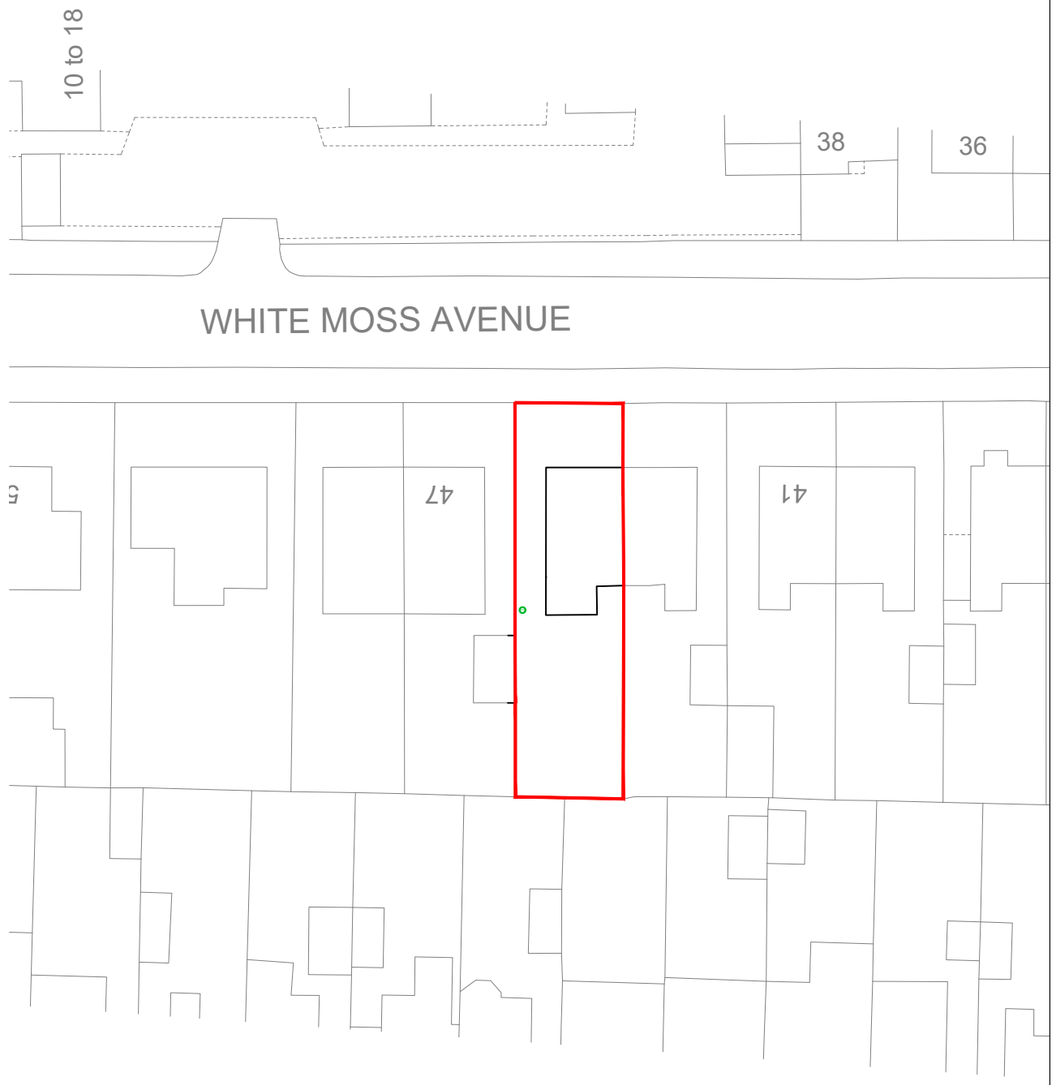

Block Plan

Scale 1:500

EDIFICE Building Consultants Limited

email: nick@edificebc.co.uk mobile: 07917125231

Architecture Project Management Consultancy

All levels and dimensions must be checked on site by contractor prior to commencement of works. Any variations must be reported to Edifice BC Ltd.

All information hereon in is the copyright of Edifice BC Ltd. Copying in full or in part is forbidden without the written permission from Edifice BC Ltd.

PROJECT	Proposed Development at: 45 White Moss Avenue Chorlton Manchester
DRAWING TITLE	Existing Location and Block Plans
CLIENT	Mr Martin Mcloughlin
DATE	Sept '26
DRAWN BY	NH
SCALE	1:1250/500@A3
DRAWING No	1147-1.01
REV	