

NOTES

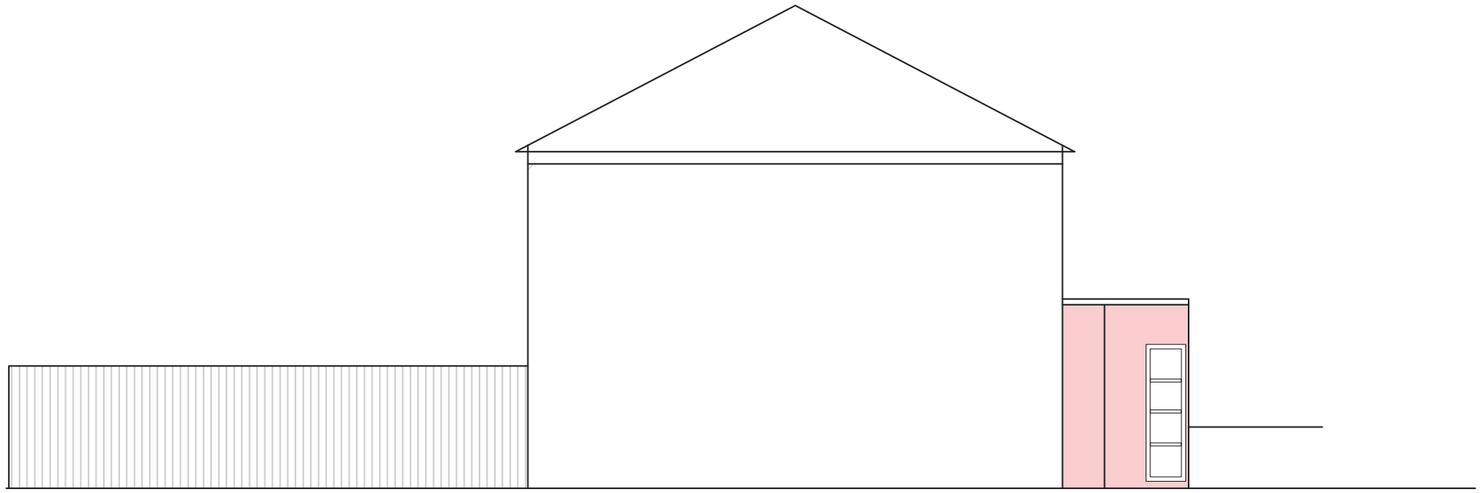

EXISTING SIDE ELEVATION
(From 103 Plymouth Grove)

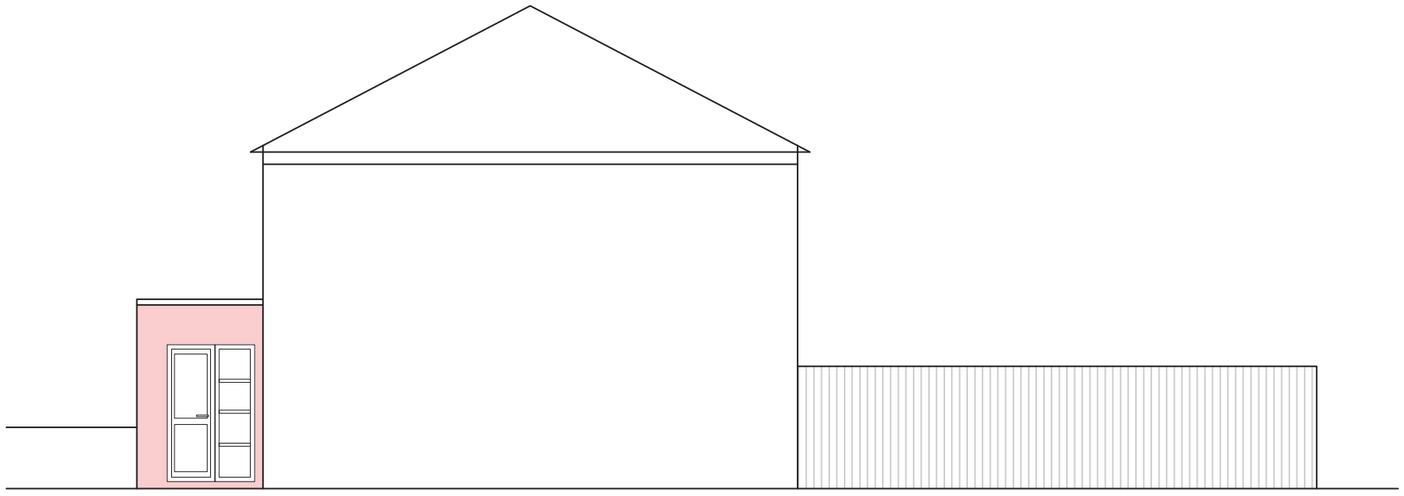

EXISTING SIDE ELEVATION
(From 107 Plymouth Grove)

0 5 10

SINGLE STOREY REAR EXTENSION

REV	DESCRIPTION	DATE

SITE: 105 Plymouth Grove,
Manchester M13 9HX

DRAWING TITLE: Existing Elevations

DRAWN BY:	SCALE:	DATE: 10-05-26

DRAWING NO: