

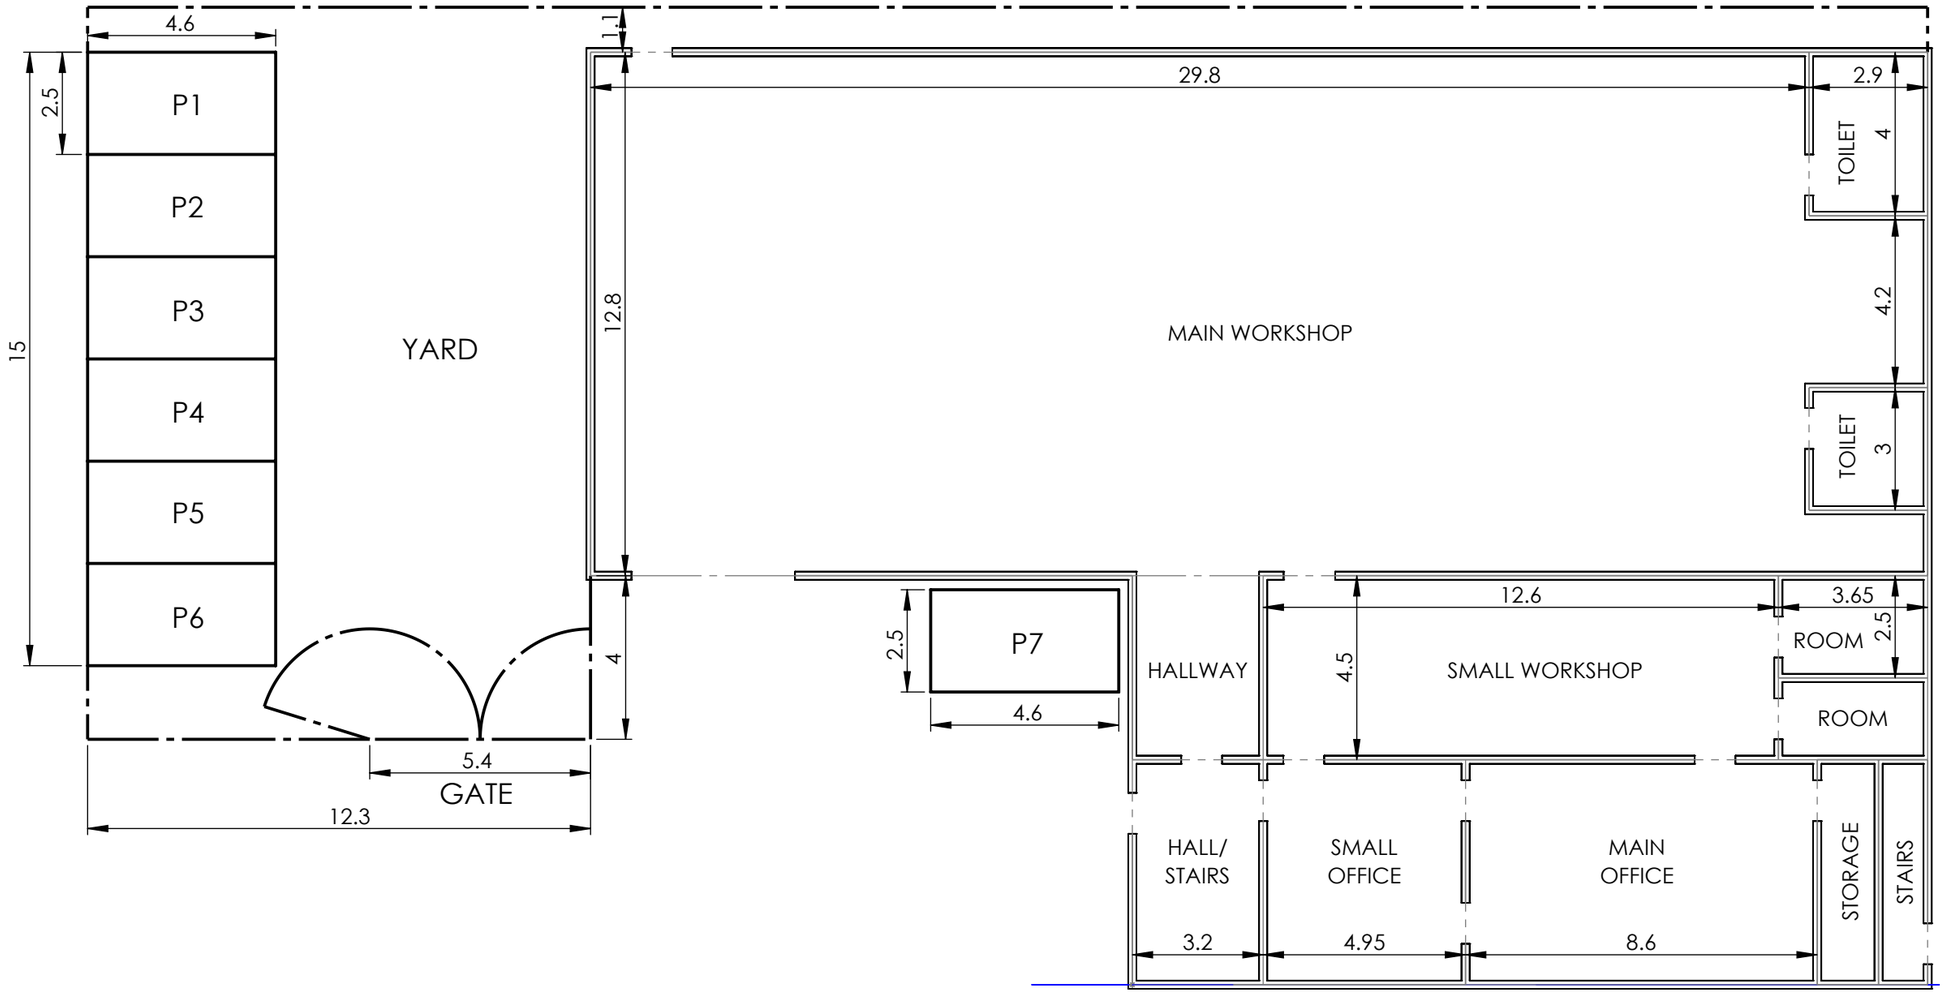



GROUND FLOOR

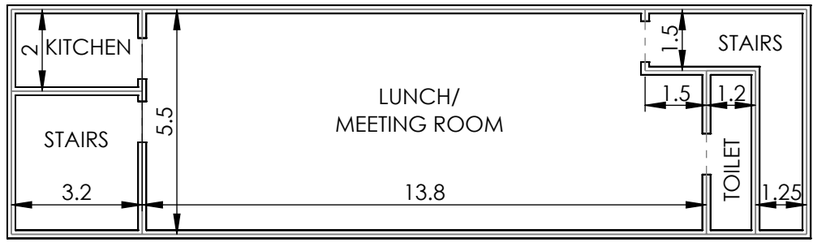


FIRST FLOOR

NORTH

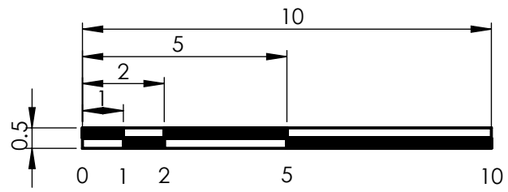


SCALE BAR 1:150

| | | | | |
|---|---|---|---|---|
| DRAWING NUMBER: Existing and Proposed Floorplans | | | CELLERATE | |
| MATERIAL: N/A | SURFACE FINISH: N/A | WEIGHT (g): N/A | REVISION: 4 | SIZE: A3 |
| GENERAL TOLERANCE: ISO 2768 FINE CLASS | DRAWN BY: AlexandreBento | DATE: 02/10/2026 | SCALE: 1:150 | SHEET: 1/1 |

THE INFORMATION CONTAINED IN THIS DOCUMENT IS STRICTLY CONFIDENTIAL AND INTENDED FOR THE ADDRESSEE ONLY.
UNAUTHORISED USE, DISCLOSURE, COPYING, ALTERATION OR DISTRIBUTION OF THIS DOCUMENT IS STRICTLY PROHIBITED.