
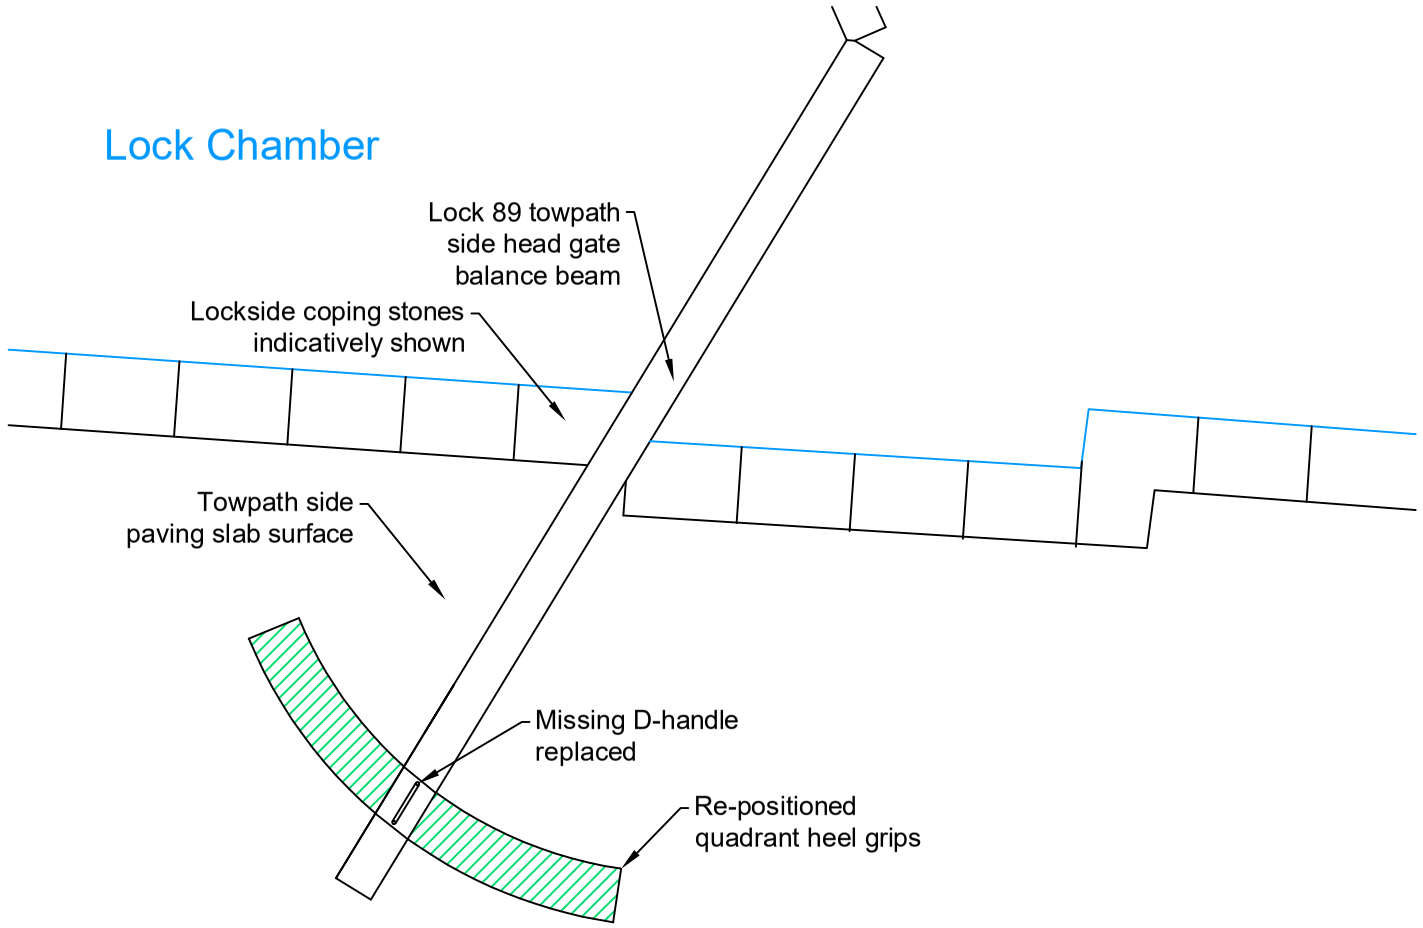


PROPOSED ARRANGEMENT


SCALE 1:50

MAIN HAZARDS	
Hazard No	Hazard Description
1	Work adjacent to live services

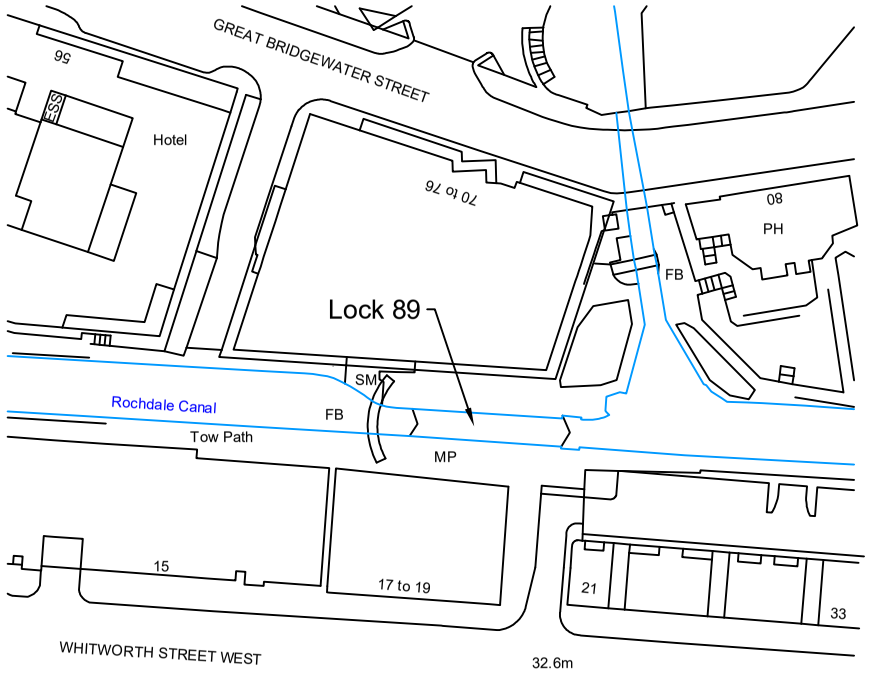

LOCATION PLAN

SCALE 1:1250

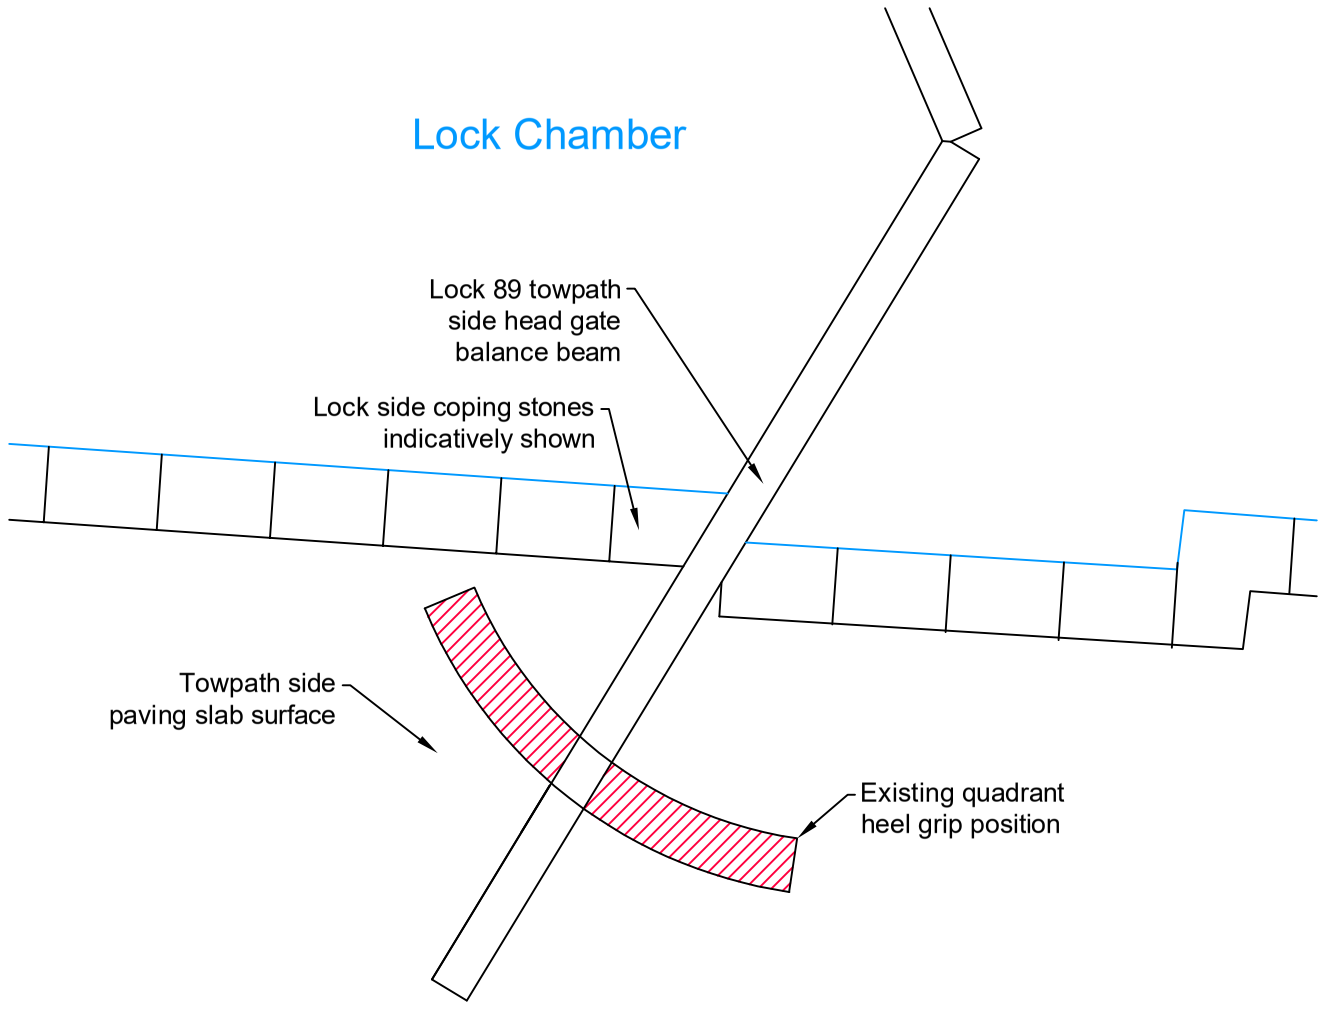

EXISTING ARRANGEMENT

SCALE 1:50

Notes:

1. Do not scale from this drawing.
2. All dimensions are in millimetres unless otherwise shown.
3. The drawing is based on an OS tile and site measurements.
4. The contractor shall take up the existing surface mounted heel grips and set aside for reuse.
5. The designer shall attend site after the existing heel grips are taken up to inspect and confirm heel grip fixing and foundation arrangements.
6. The contractor shall reposition the surface mounted heel grips towards the end of the balance beam and along the swing arc. The contractor and designer shall agree the actual position onsite.
7. The existing stone paving slabs will require modifying due to repositioning the heel grips.
8. Any imported paving slabs shall match the existing stone type and colour. The Trust's heritage advisor shall approve the paving slabs prior to installation.
9. The contractor shall re-lay and make good the paved surfacing. The re-laid surfacing shall match the existing paving slab pattern.

Rev	Date	Description	Sig	Check
C01	21/09/2026	Construction Issue	AM	QT

Revisions:

Canal & River Trust

Design & Development

Project:
RD-052-002 - Rochdale Canal
Lock 89 Refurbishment

Drawing Title:
Head Gate Towpath Side
Heel Grip Relocation

Original Size:	Project Number:
A3	27NW019
Drawn By: AM	Checked By: QT
Drg Scale (A3) As Shown	Date: 21/09/2026
Status: A1	Rev. C01

Drg. No.
27NW019-CRT-RD-052-002-DR-C-0001

File Location: C:\Users\AMacKinnon\OneDrive - Canal & River Trust\Documents\PROJECT DELIVERY\Design and Development\B27\RD-052-002\27W019-CRT-RD-052-002-DR-C-0001.dwg

© Crown copyright and database rights, 2022, Ordnance Survey 100030994.

CANAL & RIVER TRUST COPYRIGHT RESERVED