
- Glazed infill to existing structural opening (non-loadbearing)
- Full height aluminium framed glazing, colour: dark grey (RAL 7016)
- Double glazed entrance doors centrally located
- No alteration to existing structural frame
- No new foundations required
- Existing opening retained and utilised
- Shopfront set within existing facade line
- Glazing to improve natural surveillance and active frontage
- All materials to be high quality commercial grade
- Signage by separate application / client design (if applicable)




Proposed Front
1 : 50



3D View 1

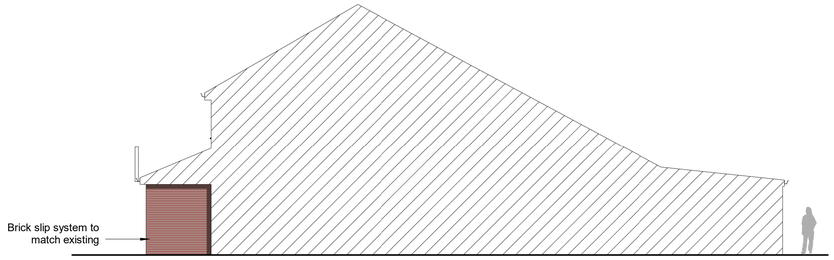


Propose Side B
1 : 100

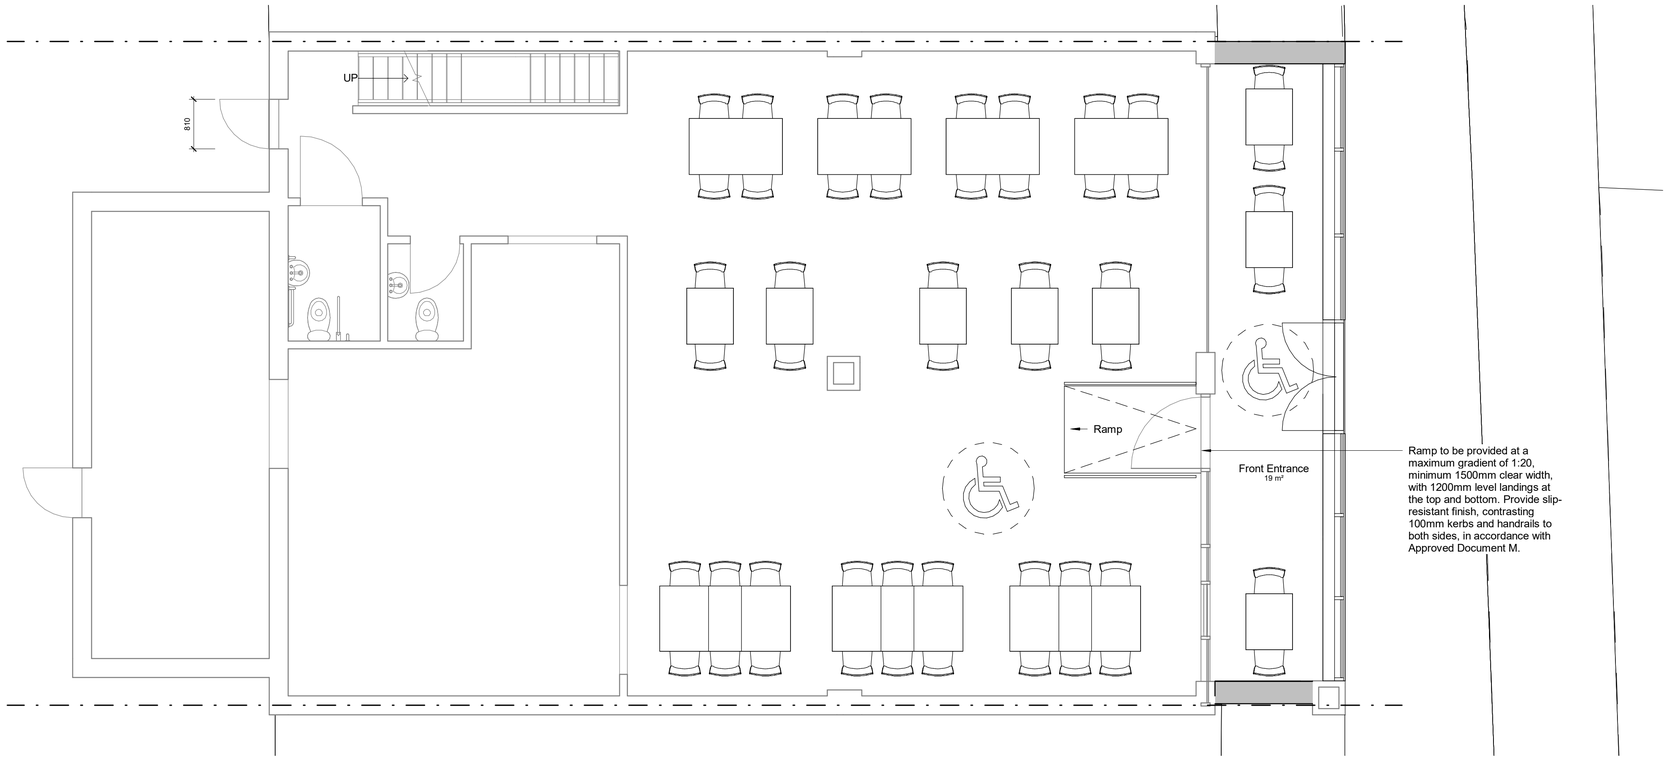


Proposed Ground Floor
1 : 50

1m 5m

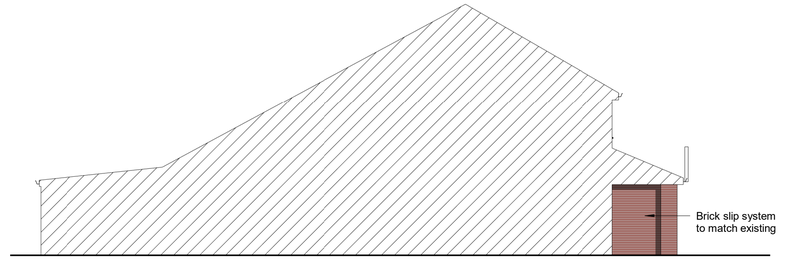

Proposed Side A
1 : 100

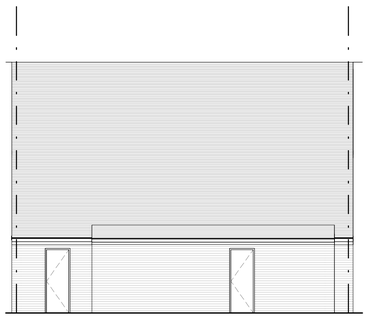

Proposed Rear (No Change)
1 : 100

1m 10m

MOZA ARCHITECTURE

CONTACT
SureStore & Business Centre
Rayner Lane, Ashton-Under-Lyne, OL7 0FU
Web: www.mozaarchitecture.com
Tel: 0161 327 4855

PROJECT
44 Wilmslow Rd, Manchester M14 5TQ

SHEET
Proposed Plans and Elevations

CLIENT
Restaurant

Date 21/10/2026	Project number P45	Scale (@ A3) As indicated
Drawn by ZI	DRAWING NUMBER 101	REV E
Checked by MS		

No.	Description	Date
A	Planners Comments	29/05/2026
B	Dimms on doors	14/08/2026
C	Planners Comments	19/08/2026
D	Planners Comments	19/10/2026
E	Momens Comments	21/10/2026

Do not scale from this drawing. Work to figured dimensions only.

All information should be checked by the contractor site before work.

Any discrepancies should be reported to the architect or designer immediately. All rights are reserved and are not transferable. Unauthorised reproduction of this drawing are not permitted.

Land registry title and ownership boundaries are produced by MOZA architecture from the best available ordnance data. We cannot be held responsible for scale discrepancy of plans supplied to us.