

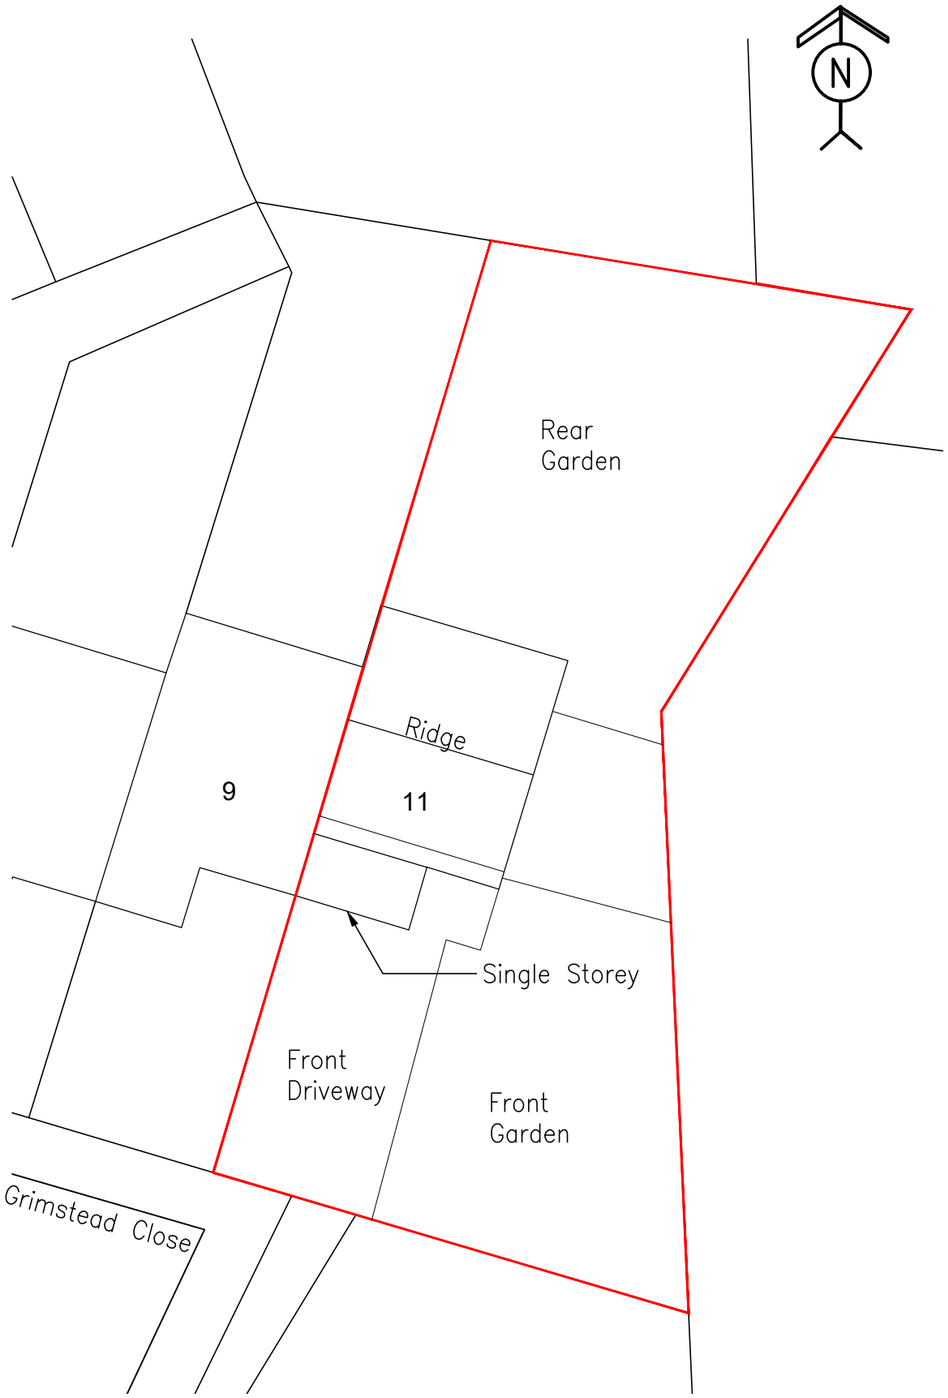


EXISTING BLOCK PLAN

Scale 1:200 @ A3

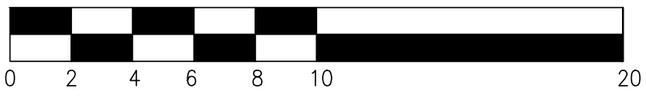

SCALE BAR 1:200

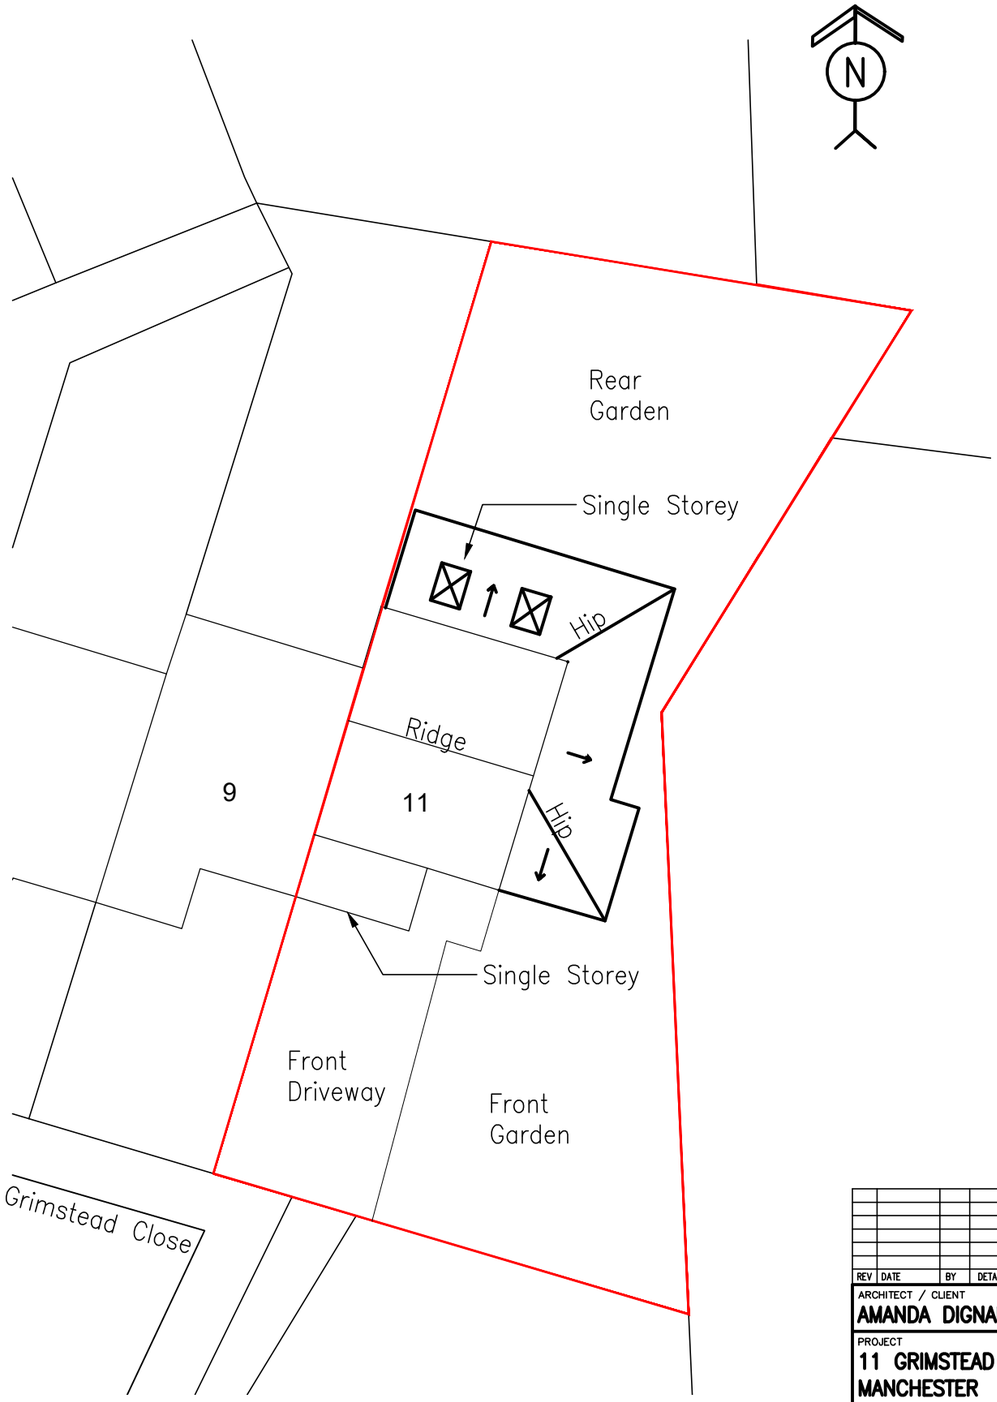

PROPOSED BLOCK PLAN

Scale 1:200 @ A3

PLANNING APPLICATION

REV	DATE	BY	DETAILS OF REVISION

ARCHITECT / CLIENT
AMANDA DIGNAN

PROJECT
11 GRIMSTEAD CLOSE
MANCHESTER
M23 9WD

PROJECT NO. **HC-26622**
DRAWING NO. **(60)-02**
REVISION **-**

TITLE
PROPOSED SIDE & REAR EXTENSION
EXISTING & PROPOSED BLOCK PLANS

DRAWN BY **CR**
DATE **18.09.26**
SCALE **1:200@A3**

HEALEY CONSULTING
Brunel House
63 Dale Street
Milnrow
Rochdale
OL16 3NJ
Tel: 01706 343961
Fax: 01706 343981
email: office@healeyconsulting.co.uk
copyright: Healey Consulting

HEALEY consulting
structural engineering consultants

DO NOT SCALE FROM THIS DRAWING. USE GIVEN DIMENSIONS ONLY. ALL DIMENSIONS ARE TO BE CHECKED ON SITE BY THE CONTRACTOR. ANY DIMENSIONAL DISCREPANCIES TO BE REPORTED BACK TO HEALEY CONSULTING PRIOR TO PROCEEDING WITH CONSTRUCTION

A3 size drawing sheet (420mm x 297mm)