


LOCATION PLAN

Scale 1:1250 @ A4

PLANNING APPLICATION

REV	DATE	BY	DETAILS OF REVISION

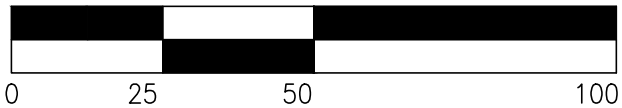

SCALE BAR 1:1250

ARCHITECT / CLIENT
AMANDA DIGNAN

PROJECT
11 GRIMSTEAD CLOSE
MANCHESTER
M23 9WD

TITLE
PROPOSED SIDE & REAR EXTENSION
LOCATION PLAN

PROJECT NO.	DRAWING NO.	REVISION	DRAWN BY	DATE	SCALE
HC-26622	(60)-01	-	CR	18.09.26	1:1250@A4

HEALEY CONSULTING
Brunel House
63 Dale Street
Milnrow
Rochdale
OL16 3NJ
Tel: 01706 343961
Fax: 01706 343981
email: office@healeyconsulting.co.uk
copyright: Healey Consulting

HEALEY consulting
structural engineering consultants