

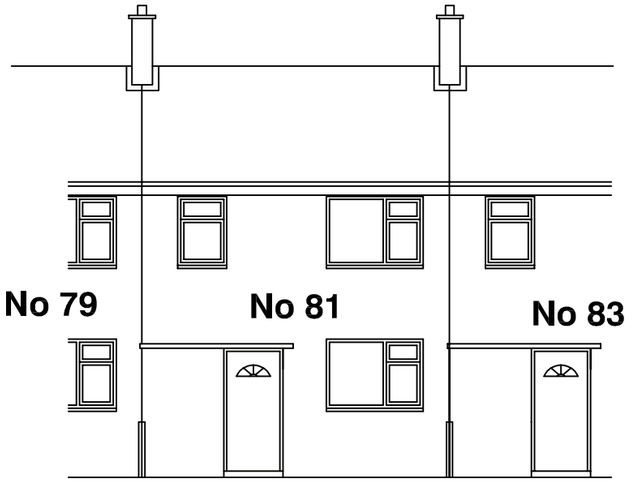



Proposed Front View

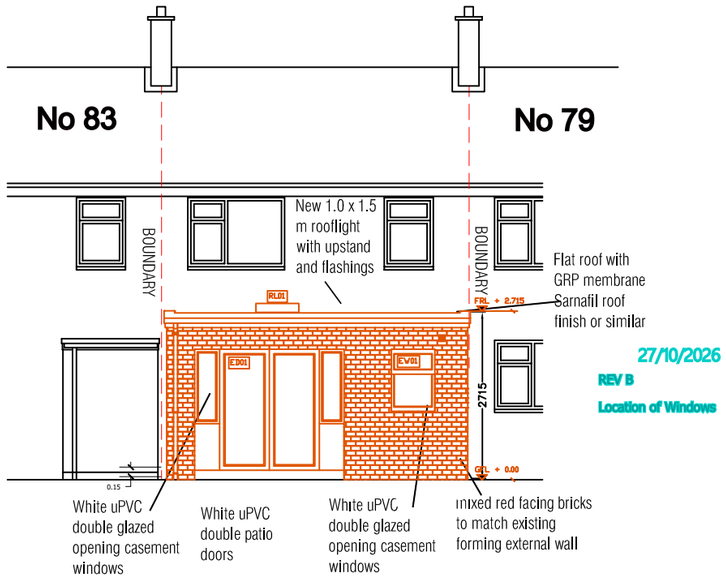


Proposed Rear View

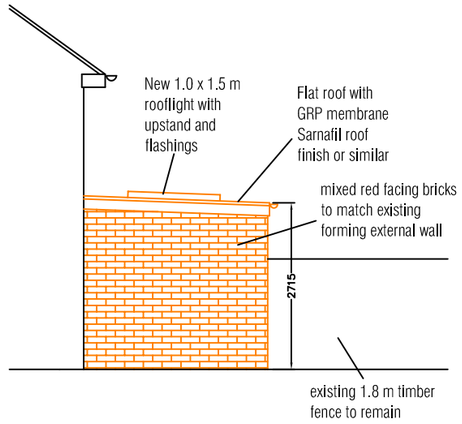


Proposed West View

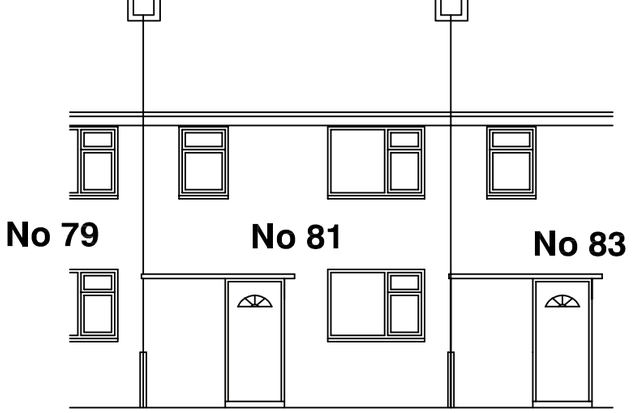

Existing Front View

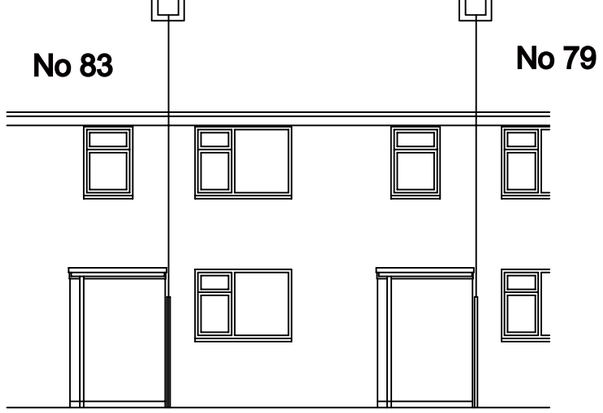

Existing Rear View

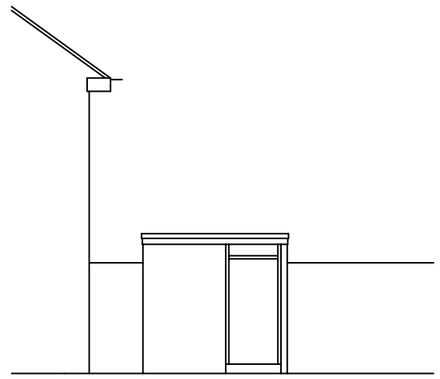

Existing West View

27/10/2026

REV B

Location of Windows

0 1 4m
0.5 2

© This drawing is copyright and may not be copied, traced, altered or reproduced without written permission from DWGPlans Manchester.

NOTES

1_All drawings supplied by DWGPlans Manchester are to be used for planning permission purposes only and not to be used for building regulation purposes.
2_The contractor or supplier is to check all relevant dimensions, levels, existing structure and materials prior to commencing works.

DWG Plans Manchester
mobile:07927976392
email:info@dwgplans-manchester.co.uk

DRAWN	NAME	DATE	SIZE	DWG No
	EHK	27/10/2026	A3	10_3

TITLE : Rear Extension under PD with a shower room

UNLESS OTHERWISE SPECIFIED DIMENSIONS ARE IN METERS

SCALE 1:100

REV B

CLIENT: Mrs Ariam Zewde
Address: 81 Brydon Ave, Manchester M12 6JA