

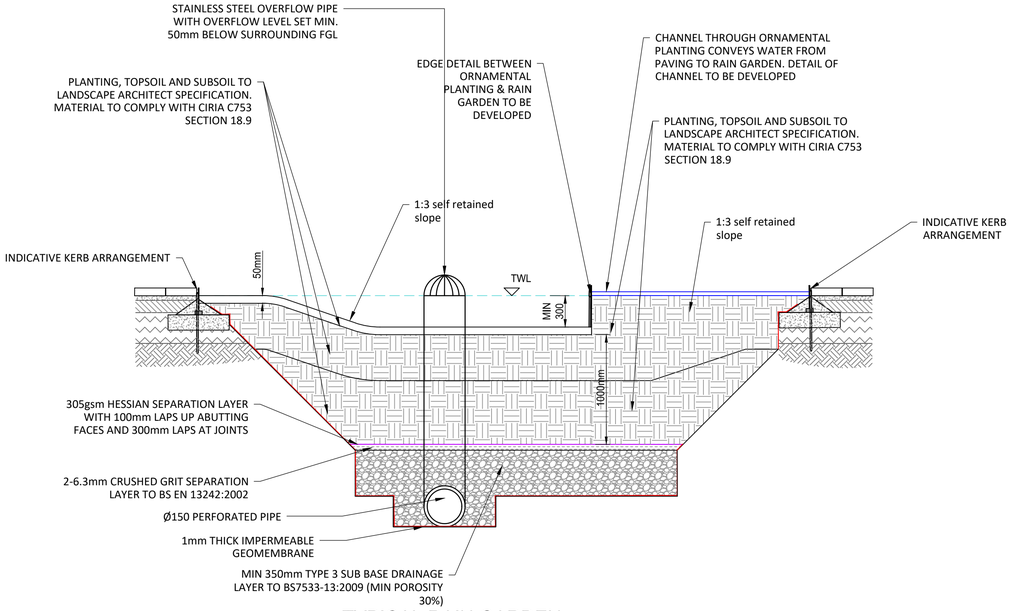



TYPICAL RAIN GARDEN WITH ORNAMENTAL PLANTING

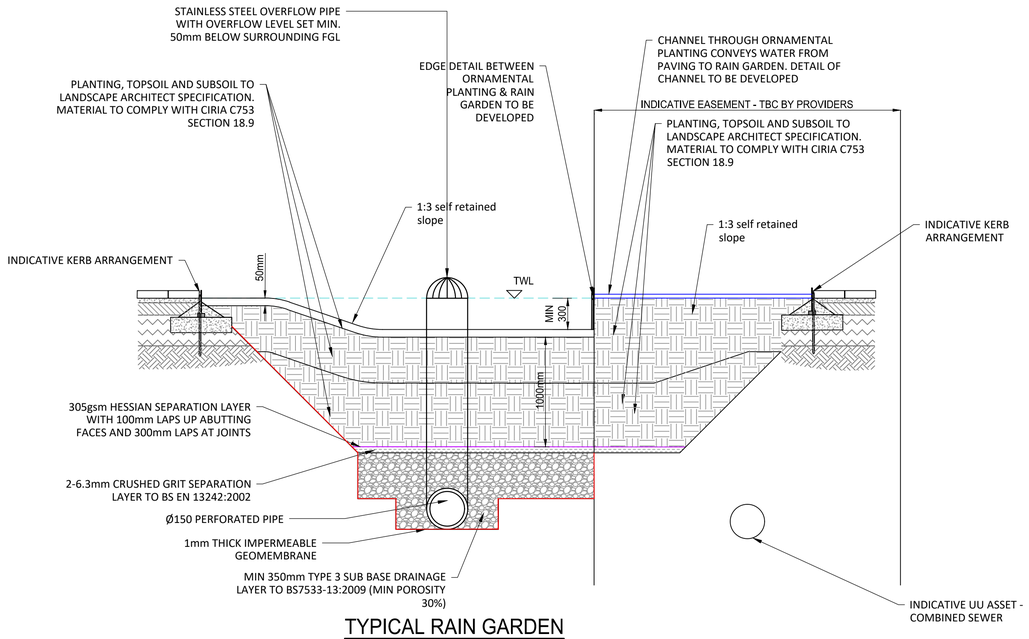

TYPICAL RAIN GARDEN WITH ORNAMENTAL PLANTING ADJACENT TO SEWER / UTILITIES WITH EASEMENTS

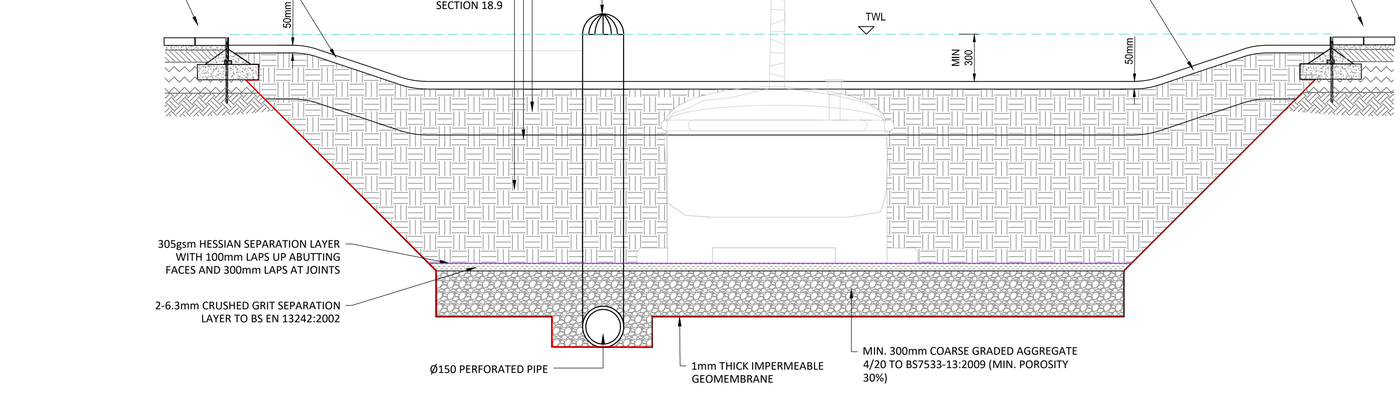

TYPICAL RAIN GARDEN WITH TREE PIT

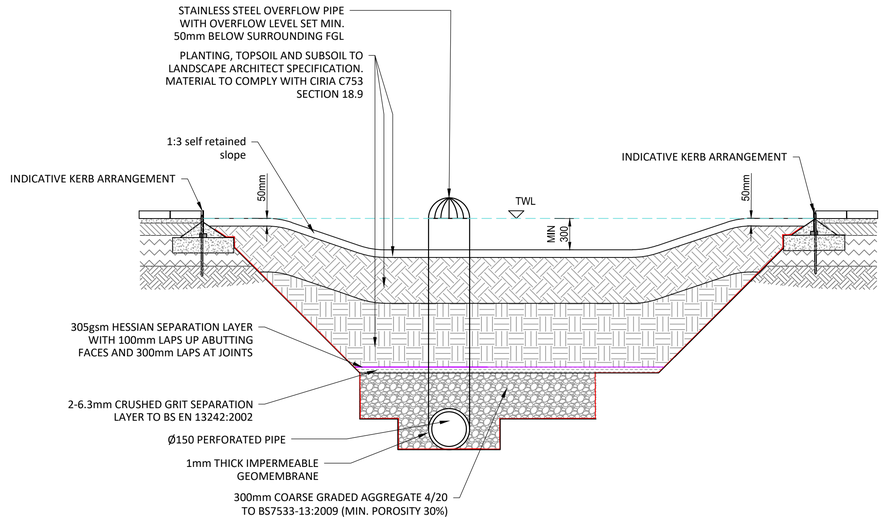

TYPICAL RAIN GARDEN

STANDARD NOTES

1. THIS DRAWING IS TO BE READ IN CONJUNCTION WITH ALL RELEVANT ARCHITECT'S AND ENGINEER'S DRAWINGS AND THE SPECIFICATIONS.
2. THIS DRAWING SHOULD NOT BE SCALED.
3. ALL DIMENSIONS ARE TO BE VERIFIED BY THE CONTRACTOR ON SITE.
4. ALL DISCREPANCIES SHOULD BE REPORTED TO C.A./E.A. PRIOR TO THE COMMENCEMENT OF WORKS.

© CIVIC ENGINEERS LIMITED

DATE	REV	DESCRIPTION	DRAWN	CHKD
09.10.26	P02	FOR DISCHARGE CONDITIONS	AH	JDL
05.07.26	P01	ISSUED FOR INFORMATION	MM	JDL

CIVIC ENGINEERS

civicengineers.com

PROJECT

PICCADILLY GARDENS

TITLE

RAIN GARDEN DETAIL

DRAWING STATUS	STATUS CODE
FOR INFORMATION	S2

CE PROJECT No.	SCALE @ A1	DATE CREATED	DRAWN	CHECKED
4475	1:10	JUL 26	MM	JDL

DRAWING No.	REV
4475-CIV-XX-XX-D-C-31011	P02

FILE LOCATION PATH: P:\PROJECTS HOT\4475 PICCADILLY GARDENS\004 BIM\CIVIL\SLD\DRAWINGS\04475-CIV-XX-XX-D-C-31011 - RAIN GARDEN DETAIL.DWG