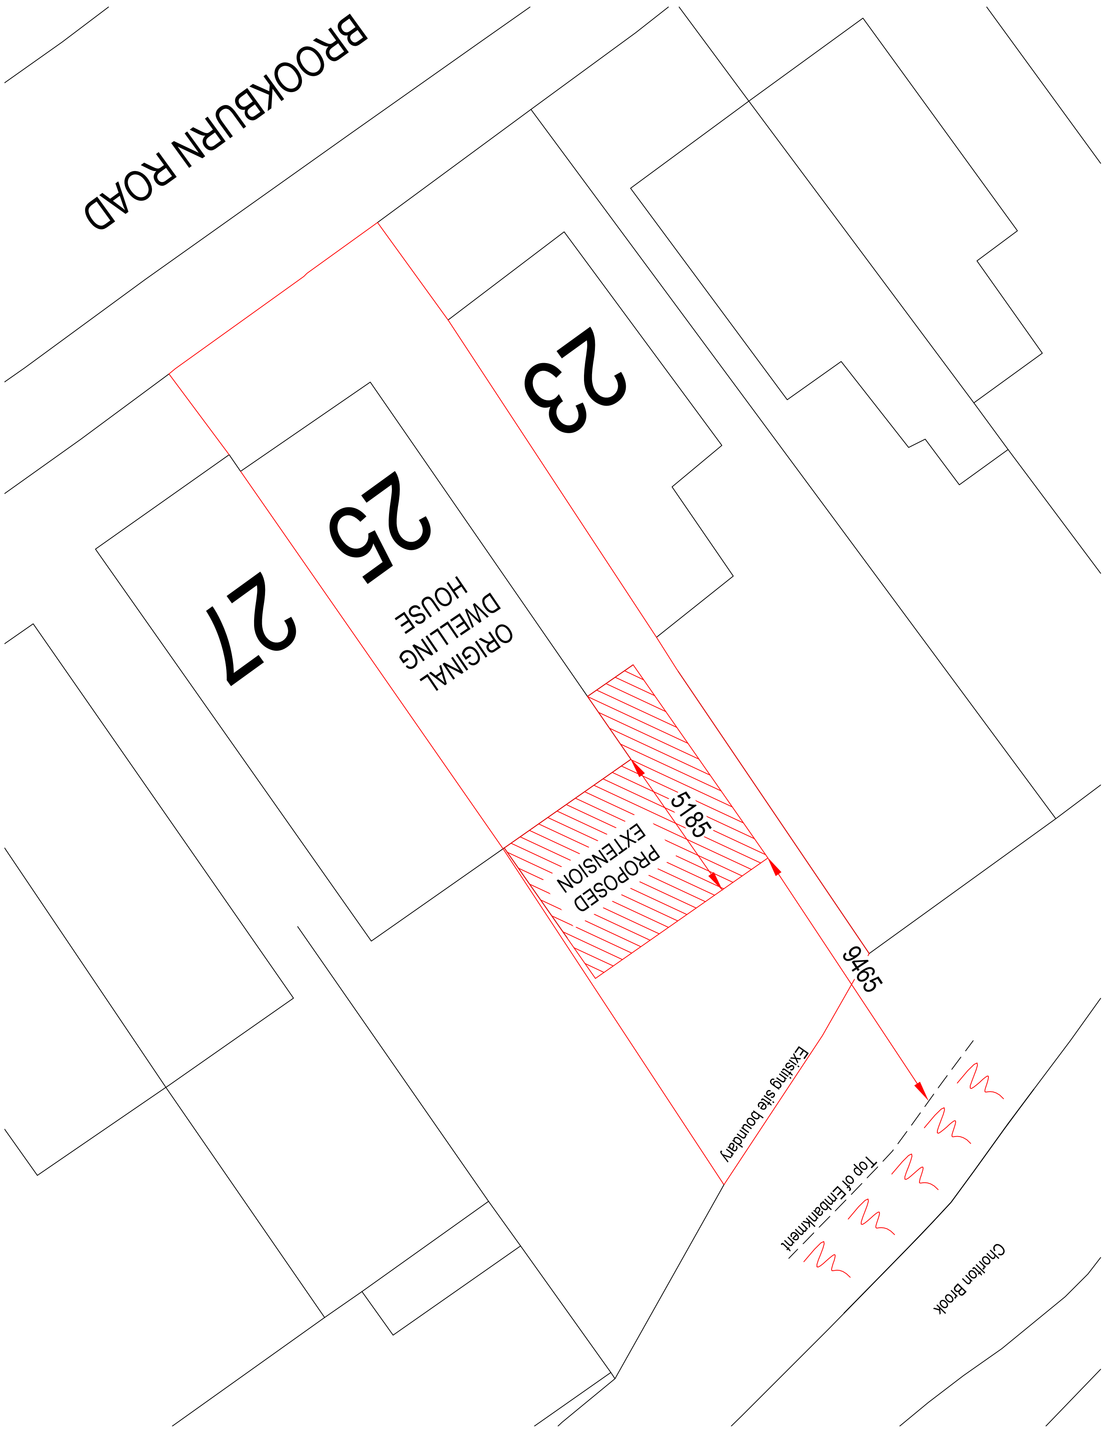

BROOKBURN ROAD
27
25
ORIGINAL DWELLING HOUSE
23
PROPOSED EXTENSION
5185
9465
Existing site boundary
Top of Embankment
Chorlton Brook