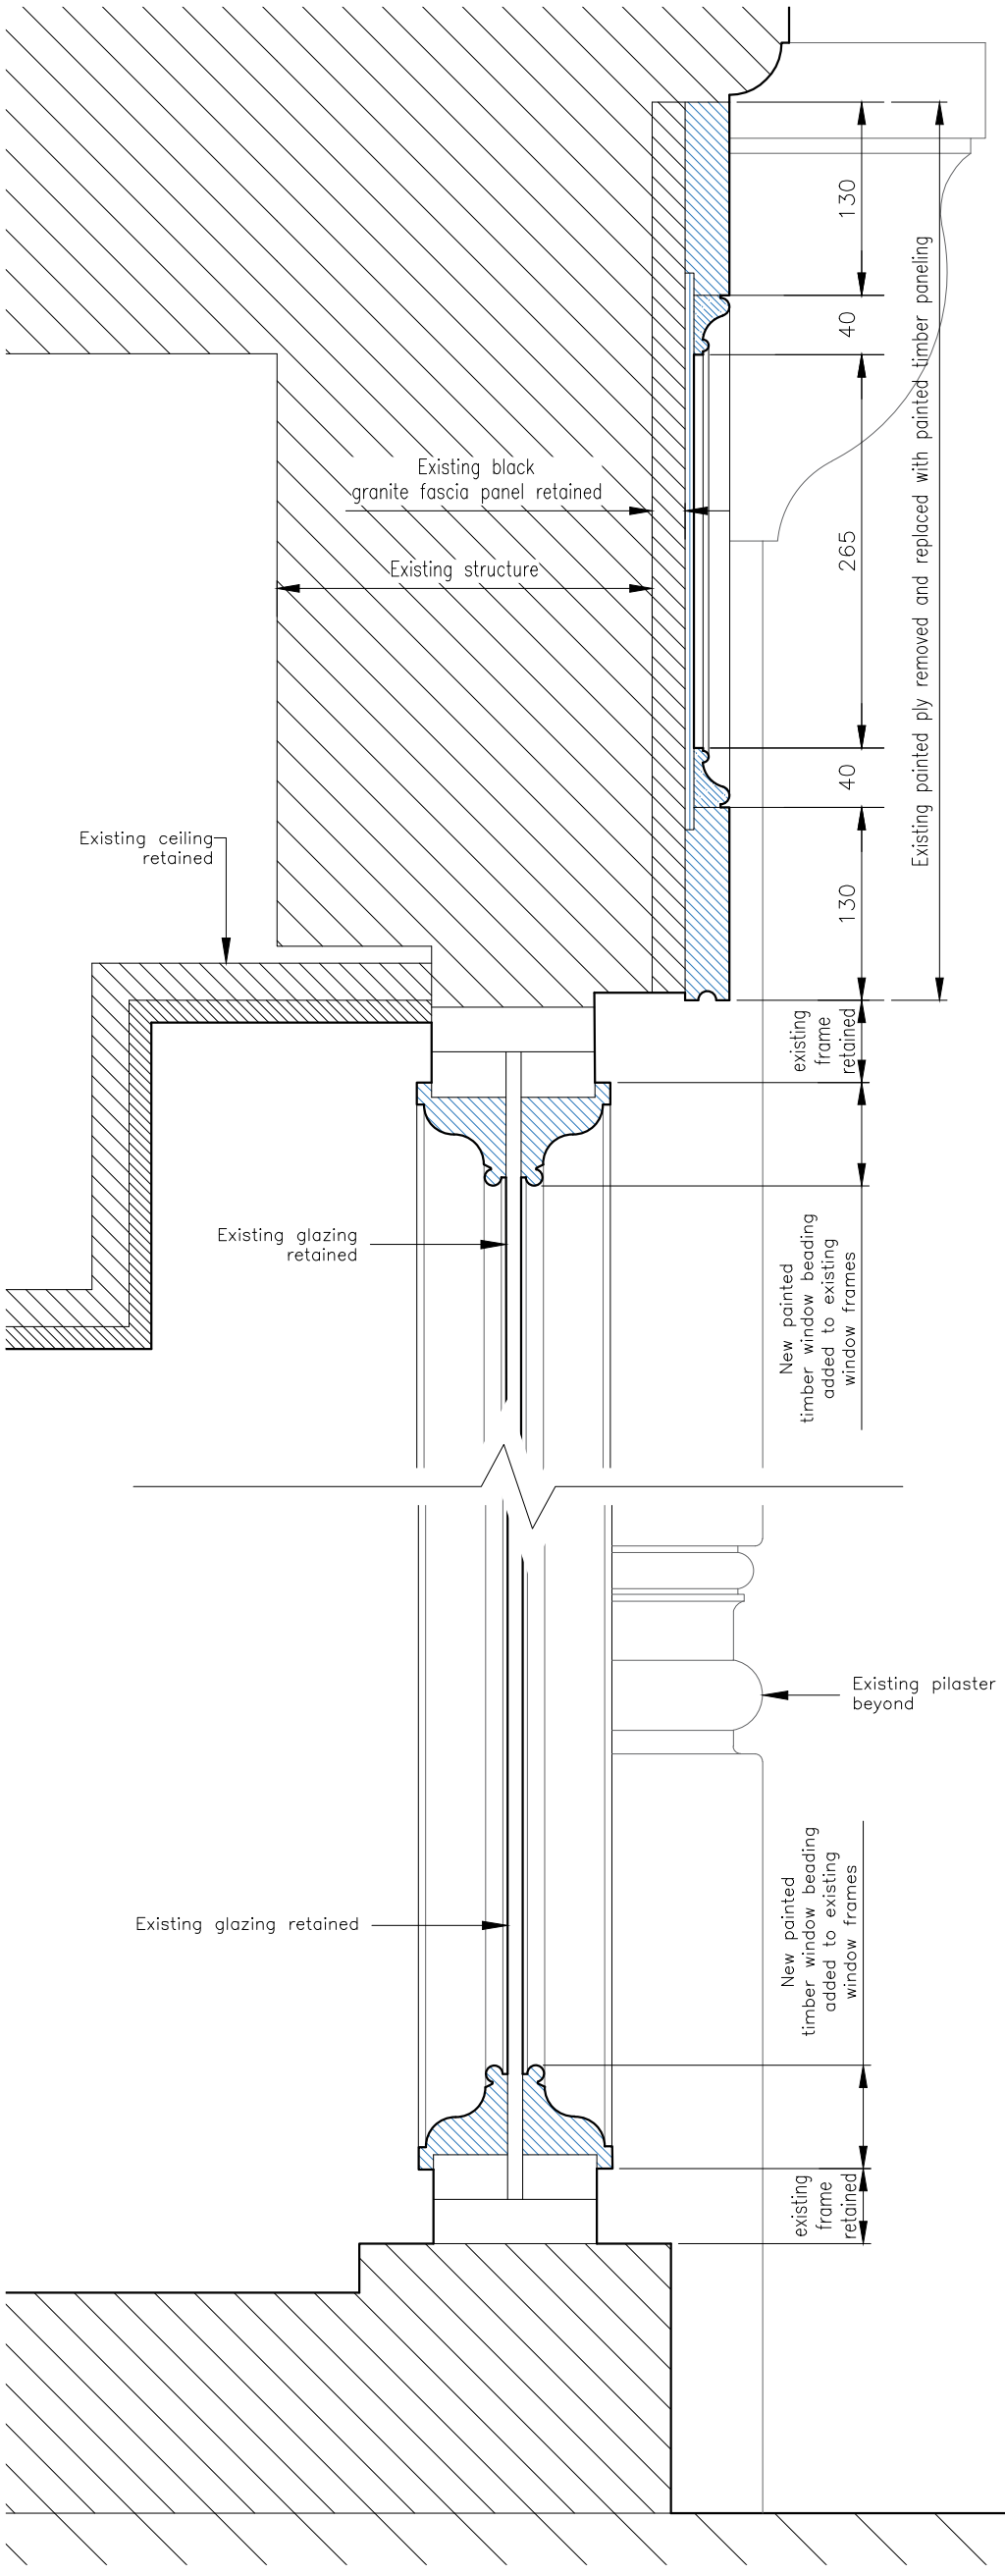


REV	DATE	AMENDMENT
P1	27.10.26	Issued for Planning

JOHNSTON CAVE ASSOCIATES | ARCHITECTS JCA

Oxford:
Henwood Studio
Wootton Boars Hill
Oxford OX1 5JX

London:
75 Cowcross Street
London EC1M 6EL

jca@johnstoncave.co.uk
www.johnstoncave.com
44 (0) 1865 865165

ME+EM KING STREET

PANELING DETAILS
SECTION THROUGH FACADE
-

PLANNING	ISSUE	JOB	2688
RR	DRAWN	DWG NO.	80-03
1:5	SCALE		
OCT 2026	DATE	REV	P1

SCALES CORRECT WHEN PLOTTED AT A3