


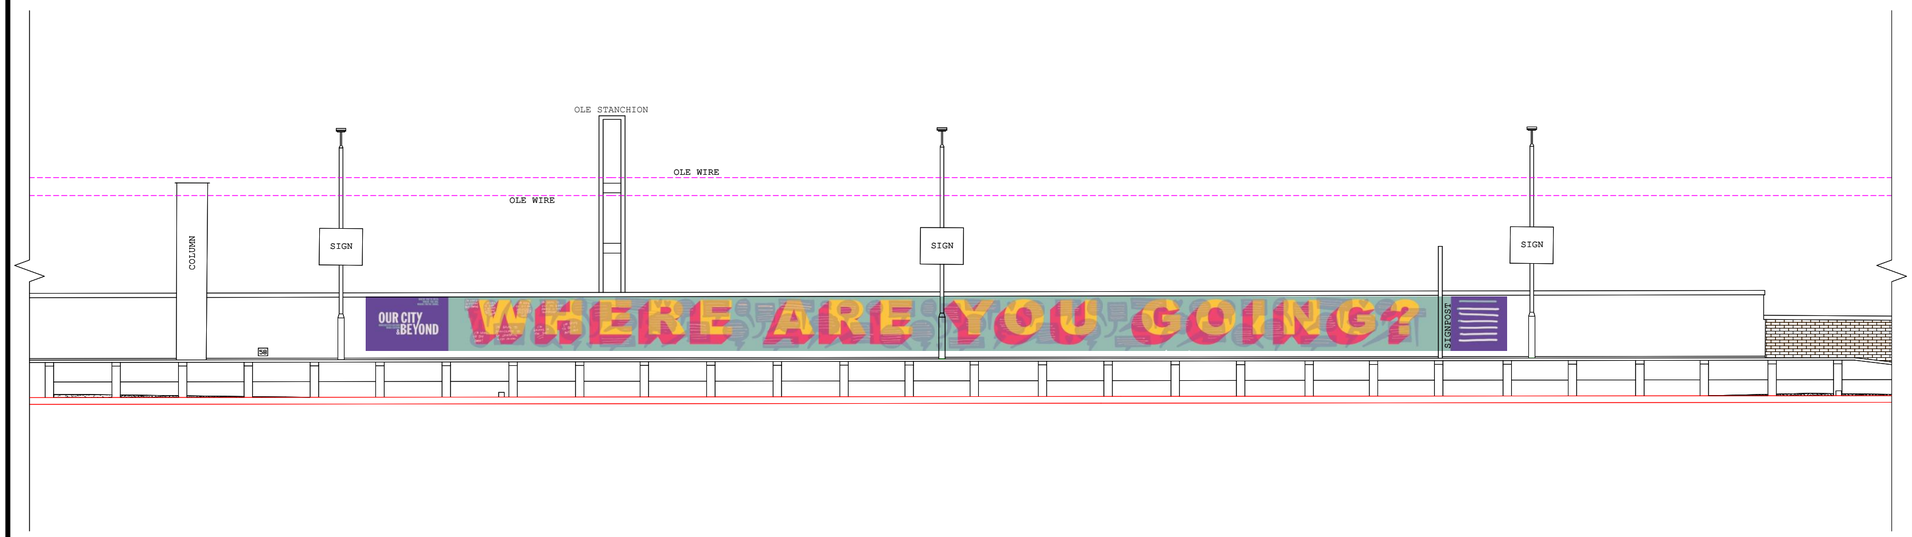

General Notes / Legal Disclaimer:

© Crown copyright and database rights 2026. Ordnance Survey AC0000849662 - You are not permitted to copy, sub-license, distribute or sell any of this data to third parties in any form

Rev:	Release Notes:	Date:	By:	Chk:

Status:

Consultant Details:

Land Information
Square One
4 Travis Street
Manchester
M1 2NY

Station: Manchester Oxford Road

Drawing Title: Platform 1 Elevation (Partial) Proposed

Asset No:	Date:	Drawn By:	Scale:
	15/10/26	BD	1:100 @ A2

Project No:	Drawing No:	Rev:
0951069	001	

Dwg/Plot Ref:

Check: AO

Date Stamp: