




Proposed Elevation North
1 : 200

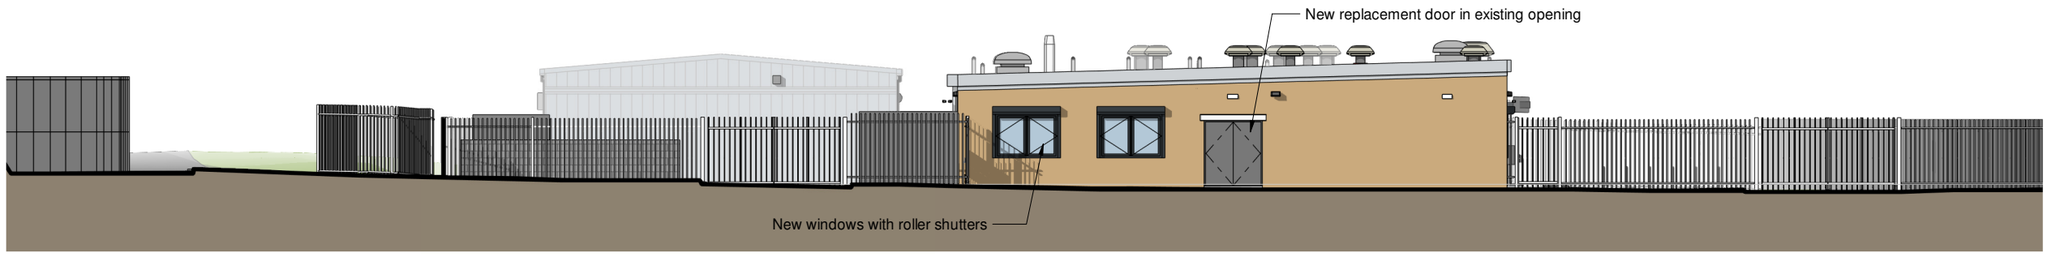

Proposed Elevation East
1 : 200

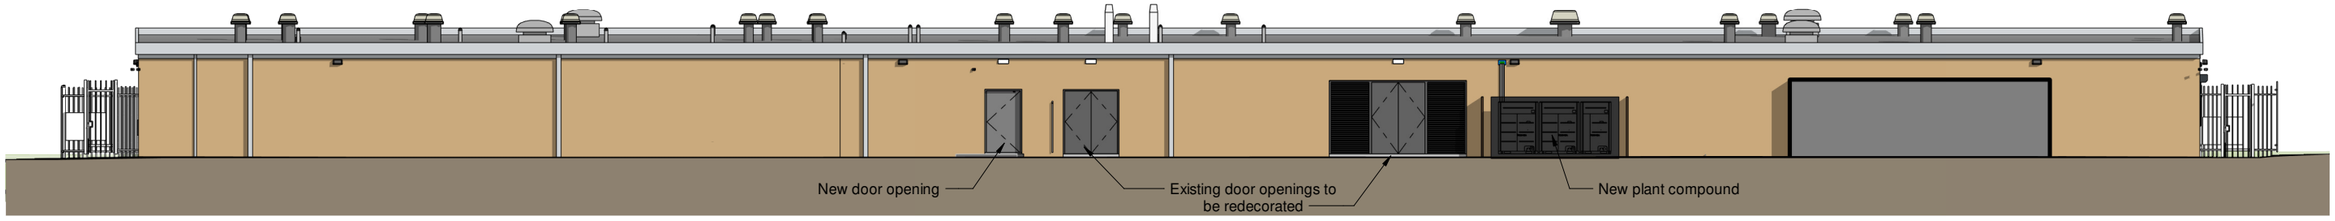

Proposed Elevation South
1 : 200

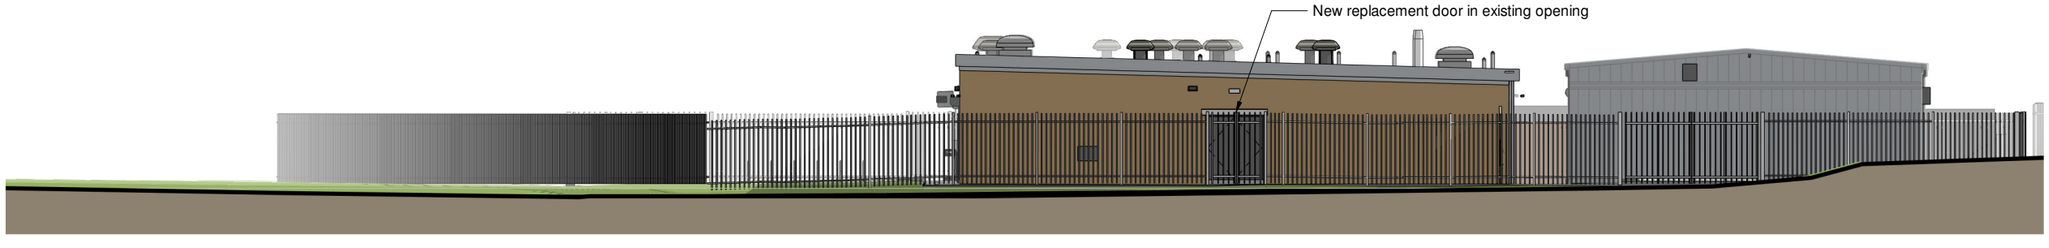

Proposed Elevation West
1 : 200

RESPONSIBILITY IS NOT ACCEPTED FOR OTHERS SCALING DIRECTLY FROM THIS DRAWING.
DO NOT SCALE FROM THIS DRAWING, USE WRITTEN DIMENSIONS ONLY.


0 2m 4m 10m

1:200 ORIGINAL SHEET SIZE A3

THIS DRAWING IS PRODUCED FOR USE IN THIS PROJECT ONLY AND MAY NOT BE USED FOR ANY OTHER PURPOSE. THE ORIGINATOR ACCEPT NO LIABILITY FOR THE USE OF THIS DRAWING OTHER THAN THE PURPOSE FOR WHICH IT WAS INTENDED IN CONNECTION WITH THIS PROJECT AS RECORDED IN THE 'PURPOSE FOR ISSUE' AND 'FILE STATUS CODE'.
THIS DRAWING MAY NOT BE REPRODUCED IN ANY FORM WITHOUT PRIOR WRITTEN AGREEMENT.

© CROWN COPYRIGHT AND DATABASE RIGHTS 2019 ORDNANCE SURVEY LICENCE NUMBER 100019340.

KEY PLAN

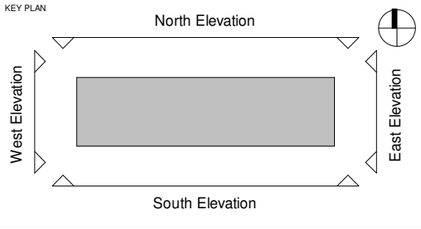

Drawing to be read in conjunction with CGP drawings:
15152-CGP-00-00-DR-E-6301
15152-CGP-00-00-DR-E-6302
15152-CGP-00-00-DR-E-6801
15152-CGP-00-00-DR-E-6802
for locations of replacement lighting and CCTV.

REV	DESCRIPTION	DATE	DRN	CHK / APP
C03	Planning amendment	23/10/26		MR

CLIENT
Manchester City Council

PROJECT
Wythenshawe Sports Ground Hub

TITLE
Proposed Building Elevations

SCALE	DISCIPLINE	PROJECT NUMBER
1 : 200	Architect	118404

DRAWING NUMBER	REVISION
118404-NPS-ZZ-XX-D-A-0600	C03

STATUS	PURPOSE OF ISSUE	DRAWN	APPROVED
S2	Planning	NN	RB
		CHECKED	SECURITY
		MR	

NPS Leeds Ltd
280 Fifers Lane, Norwich, NR6 6EQ. Merrion House, Leeds, LS2 8BB
Tel: 0113 320 1630; **Email:** leeds@nps.co.uk; **web:** norseconsulting.co.uk